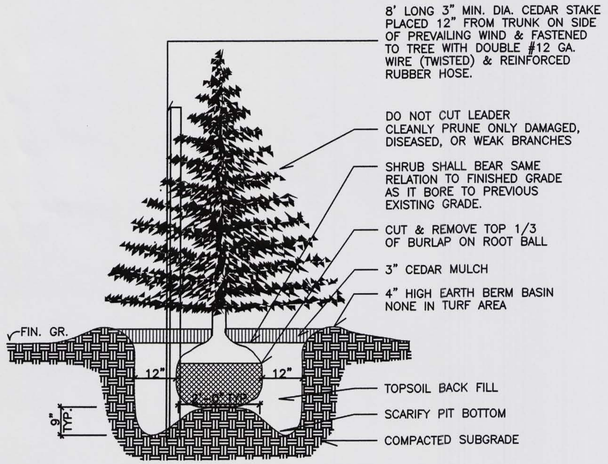

EVERGREEN TREE PLANTING DETAIL

NTS

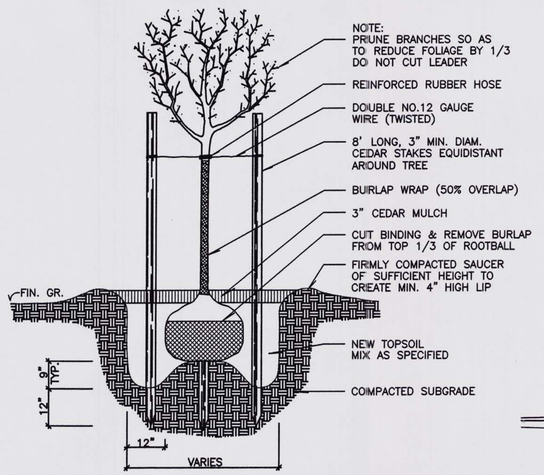

DECIDUOUS TREE PLANTING DETAIL

NTS

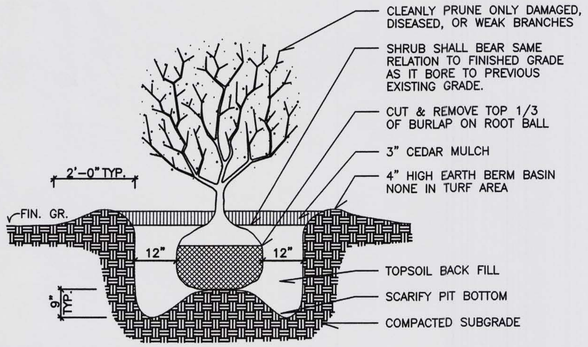

NOTES:

1. IF CONTAINERS ARE USED CAREFULLY REMOVE TOP 1/3 OF CONTAINER (IF CONTAINER IS NON-ORGANIC, REMOVE COMPLETELY). CUT VARIOUS SLITS IN ORGANIC CONTAINER TO FACILITATE ROOT PENETRATION (OR REMOVE CONTAINER BOTTOM).
2. DO NOT ALLOW ANY PORTION OF CONTAINER TO REMAIN EXPOSED.
3. WATER THOROUGHLY SUBSEQUENT TO INSTALLATION.

SHRUB PLANTING DETAIL

NTS

PLANTING NOTES:

1. ALL BASE SURVEY INFORMATION IS COMPLEMENTARY. THE CONTRACTOR IS RESPONSIBLE FOR VERIFYING ALL INFORMATION PRIOR TO THE EXECUTION OF ANY WORK. ANY DISCREPANCIES SHALL BE BROUGHT TO THE ATTENTION OF THE OWNER BEFORE ANY ACTION IS UNDERTAKEN.

2. PRIOR TO COMMENCING PLANTING OPERATIONS, THE CONTRACTOR SHALL STAKE OUT THE EXACT LOCATION OF ALL TREES AND SHRUBS AS INDICATED ON THE PLANTING PLAN.

3. PLANTING OPERATIONS AND LAYOUT SHALL PROCEED UNDER CLOSE CORRDINATION WITH THE LANDSCAPE ARCHITECT OR OWNER.

4. CONTRACTOR SHALL EDGE ALL PLANTING BEDS A MINIMUM OF 6" BELOW ADJACENT LAWN, PROVIDE TOPSOIL AND FEATHER TO MEET BOTTOM OF EDGE. WHERE PLANTS ARE TO BE PLANTED ON A GRADED BERM PROVIDE TOPSOIL TO FORM BERM, PROVIDE GRASS SEED AND SALT HAY MULCH BETWEEN EDGE OF EX. LAWN AND FORMED EDGE OF PLANTED AREA

5. CONTRACTOR SHALL ENHANCE ALL PLANTING BED SOILS WITH COMMERCIAL FERTILIZERS AND ADDITIVES TO PROVIDE THE BEST POSSIBLE PLANTING ENVIRONMENT FOR THE INDIVIDUAL PLANT SPECIES.

6. THE ACTUAL LOCATION OF PLANT MATERIALS SHALL BE AS INDICATED ON THE APPROVED SITE PLAN.

7. THE CONTRACTOR IS TO USE CARE DURING EXCAVATION AND PLANTING TO AVOID DISTURBING OR DAMAGING ANY ADJACENT OR UNDERGROUND UTILITIES. ANY DAMAGE RESULTING FROM THIS CONSTRUCTION WILL BE THE CONTRACTORS RESPONSIBILITY AND SHALL BE RESTORED AT HIS EXPENSE TO THE SATISFACTION OF THE LANDSCAPE ARCHITECT OR OWNER.

8. SHOULD THERE BE ANY DISCREPANCIES BETWEEN THE QUANTITIES CALLED FOR ON THE PLANT LIST AND THOSE INDICATED ON THE PLAN, THE GREATER QUANTITY SHALL GOVERN.

9. ALL EVERGREEN TREES SHALL BE 'DEADMANNED'. PROVIDE (3) 8' X 3Ø" CEDAR STAKES. BURY STAKES 3Ø" BELOW FINISH GRADE AND GUY TO TREE.

1Ø. ALL PLANT MATERIAL IS TO BE VIGOROUS, FREE OF INJURY OR DEFECTS. ALL PLANT MATERIAL IS TO BE REPRESENTATIVE FOR THEIR SPECIES.

11. ALL TREES IN THE SAME PLANTING AREA SHALL BE PLACED AND PLANTED AT THE SAME TIME. IF BECAUSE OF DELIVERY SCHEDULE, ANY PLANT THAT REMAINS ON SITE FOR MORE THAN 24 HOURS, SHALL BE HEELED-IN ON SITE TO MAINTAIN THEIR HEALTH AND VITALITY. PLANTS SHALL BE OTHERWISE PROTECTED AND MAINTAINED, INCLUDING, BUT NOT LIMITED TO, WATER AND SHADE. ANY PLANTS DEEMED NOT IN SATISFACTORY HEALTH OR CONDITION AT TIME OF PLANTING SHALL BE REPLACED AT THE CONTRACTORS EXPENSE.

12. NO SUBSTITUTION WILL BE PERMITTED WITHOUT PRIOR CONSENT FROM THE LANDSCAPE ARCHITECT OR OWNER.

13. LANDSCAPE ARCHITECT TO SELECT SPECIMEN TREES FROM NURSERY AT TIME OF PURCHASE.

14. CONTRACTOR/OWNER SHALL REMOVE ALL WOOD STAKES, GUIDE WIRES, ROPES OR STRINGS AS WELL AS ALL TREE TRUNK PROTECTION AFTER THE FIRST YEAR OF PLANT INSTALLATION. ALL TREES THAT HAVE LEANED OR TILTED SHALL BE CORRECTED OR REPLACED TO BE PLUMB. NEWLY SET TREES SHALL BE NEWLY STAKED FOR AN ADDITIONAL ONE YEAR PERIOD.

15. CONTRACTOR SHALL WATER ALL PLANT MATERIAL DURING PROPOSED CONSTRUCTION. AFTER COMPLETION OF CONSTRUCTION THE OWNER SHALL BE RESPONSIBLE TO HAVE ALL PLANT MATERIAL WATERED, MAINTAINED AND CARED FOR TO PROVIDE HEALTHY PLANT GROWTH.

16. ALL PLANTS SHALL BE WARRANTED FOR A PERIOD OF ONE (1) YEAR FROM THE DATE OF INSTALLATION. THE OWNER SHALL HAVE REPLACED ALL PLANT MATERIALS WITH NEW IN ACCORDANCE WITH THE DRAWINGS AND SPECIFICATIONS, THAT HAVE 25% OR MORE MISSING OR DEAD GROWTH, THAT APPEARS UNHEALTHY OR UNSIGHTLY, HAS LOST OF MAIN LEADER OR DAMAGED TRUNK AND/OR HAVE LOST THEIR NATURAL SHAPE DUE TO DEAD BRANCHES. ALL PLANTS SHOWING SIGNS OF INFESTATION OR DISEASE SHALL BE REMOVED FROM SITE AND REPLACED WITH NEW.

17. ALL LANDSCAPING SHOWN ON THESE PLANS SHALL BE MAINTAINED IN A HEALTHY AND VIGOROUS GROWING CONDITION THROUGHOUT THE DURATION OF THE PROPOSED USE OF THE SITE. ALL VEGETATION NOT MAINTAINED SHALL BE REPLACED WITH NEW COMPARABLE VEGETATION AT THE BEGINNING OF THE NEXT SEASON.

PLANTING SCHEDULE:

PLANT LIST:						
KEY	QNT.	BOTANICAL NAME	COMMON NAME	SIZE	CONT	REMARKS
		TREES				
		Deciduous				
ARO	1	Acer rubrum 'October Glory'	October Glory Maple	3"-3 1/2" cal.	B&B	specimen
ARA	1	Acer rubrum 'Armstrong'	Armstrong Red Maple	3"-3 1/2" cal.	B&B	specimen
CC	5	Cercis canadensis	Eastern Redbud	2"-2 1/2" cal.	B&B	
QP	3	Quercus palustris	Pin Oak	2"-2 1/2" cal.	B&B	
		Evergreen				
PG	10	Picea glauca	White Spruce	7'-8'	B&B	
CNP	4	Chamaecyparis nootkatensis 'Pendula'	Weeping Alaskan Cedar	10'-12'	B&B	specimen
		SHRUBS				
CSG	28	Cornus sericea "Silver and Gold'	Silver and Gold Twig Dogwood	2'-3'	5 gal.	
SBA	16	Spirea 'Anthiony Waterer'	Anthony Water Spirera	30"-36"	5 gal.	
RM	9	Rhododendron Maximum 'Roseum'	Roseum Rosebay Rhododendron	3'-4'	B&B	
VP	27	Viburnum prunifolium	Blackhaw Viburnum	2'-3'	5 gal.	
JCH	29	Juniperius chinensis 'Horzontalis'	Creeping Juniper		3 gal.	
		GRASSES				
MSG	32	Miscanthus sinensisi 'Gracilliianthus'	Madian Grass		5 gal	
MSS	12	Miscanthus sinensisi 'Gracilliianthus'	Sarabonde Feathergrass		5 gal	

LEGEND:

- EXISTING TREE OR SHRUB
- PROPOSED TREE/SHRUB (varies see plant schedule)
- PROPOSED ARO TREE
- PROPOSED ARA TREE
- PROPOSED CC TREE
- PROPOSED QP TREE
- PROPOSED RM SHRUB
- PROPOSED PG/PG EVERGREEN TREE
- PROPOSED VP SHRUB MASSING
- PROPOSED PLANTING BED W/ MULCH

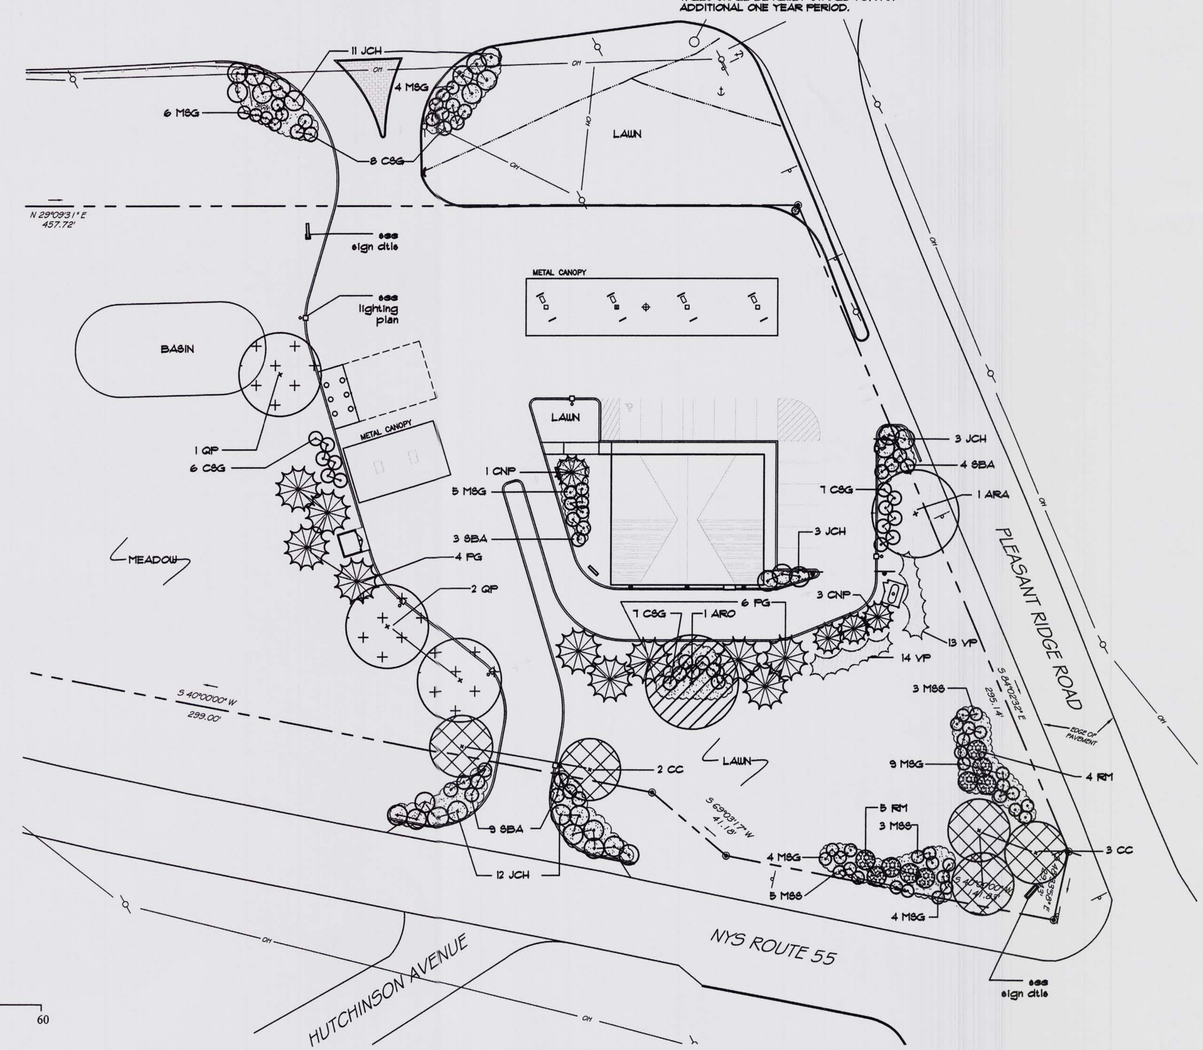

NORTH

0 15 30 60

SANOK DESIGN GROUP
CONSULTING LANDSCAPE ARCHITECTS
NYS LIC. NO 001660
OFFICE: 72 MAIN STREET
BREWSTER, NY 10509
PHONE: (845) 279-0198
FAX: (845) 279-6444

D.C. ENGINEERING, PC
JOHN A. KALIN, PE
NYS LIC. NO 075004
OFFICE: 3 MEMORIAL AVE.
PAWLING, NY 12564
PHONE: (845) 855-2000
FAX: (845) 855-2625
EMAIL: JKALIN@VERIZONNET

NO.	BY	REVISION	DATE

PROJ: DOVER MOBIL — NYS RTE 22, TOWN OF DOVER, DUTCHESS COUNTY, NY 12522

DWG: PLANTING PLAN

SCALE:	DATE:	SHT NO.	DWG NO:
1" = 30'	JULY 01, 2012	8 OF 8	L-400

DRN BY:	CHK'D BY:	PROJ:
JS	JS	011111