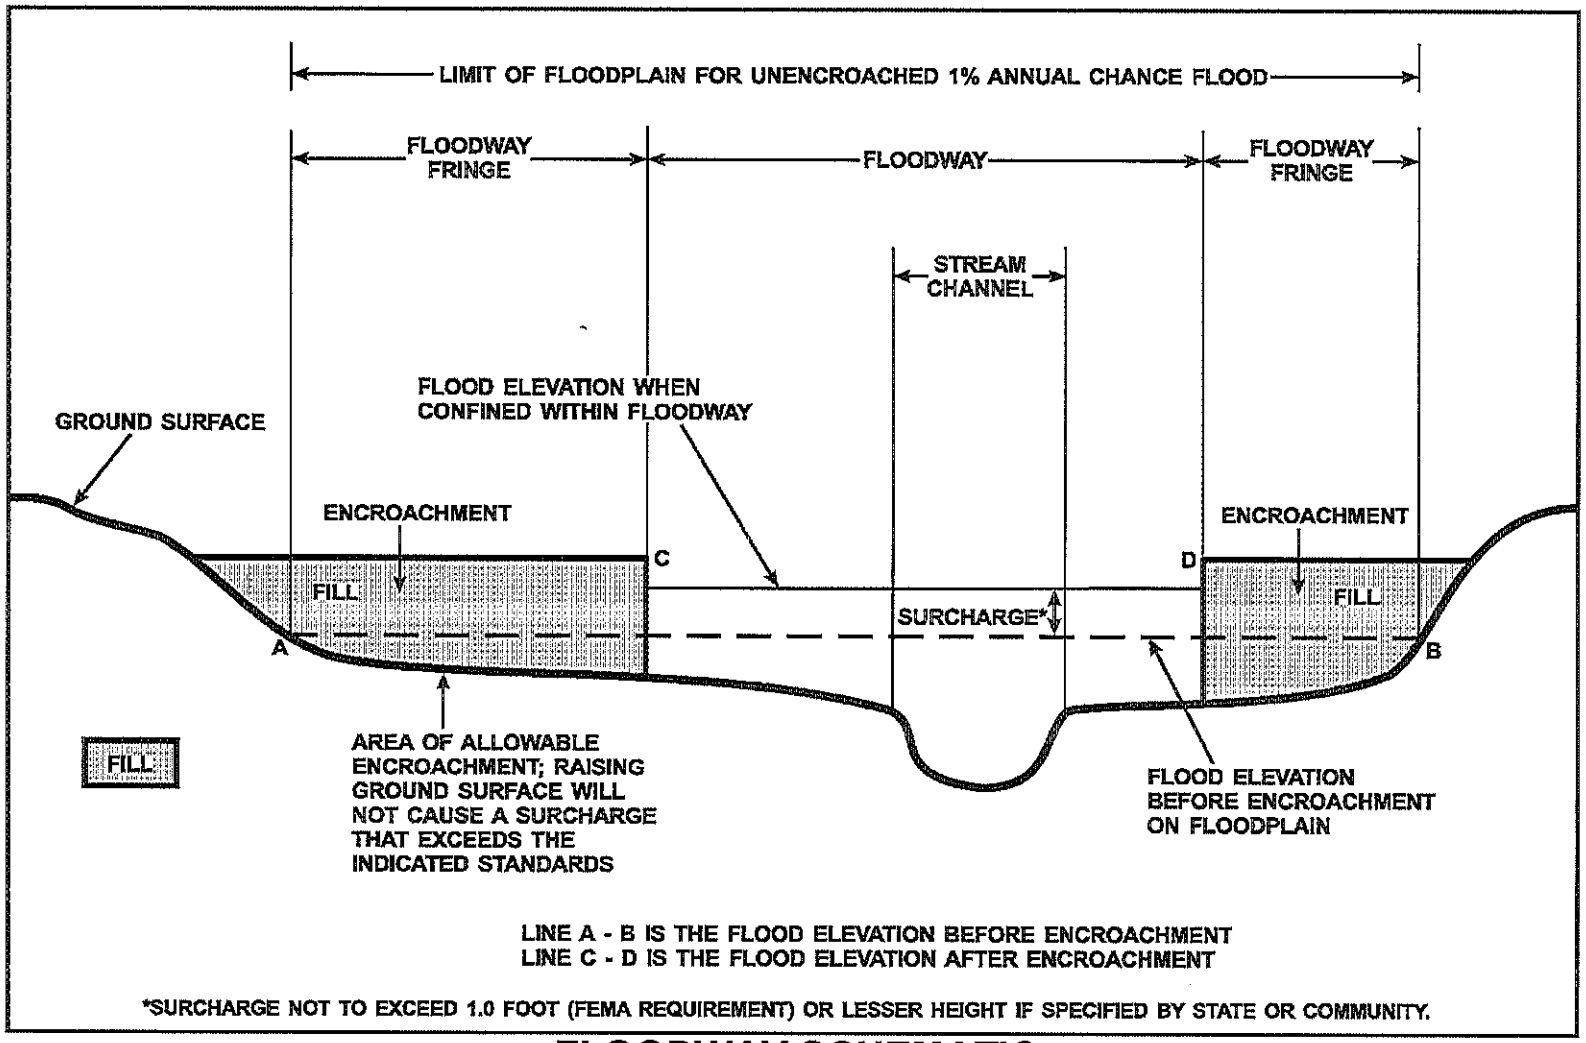

FLOODWAY SCHEMATIC

Figure 1