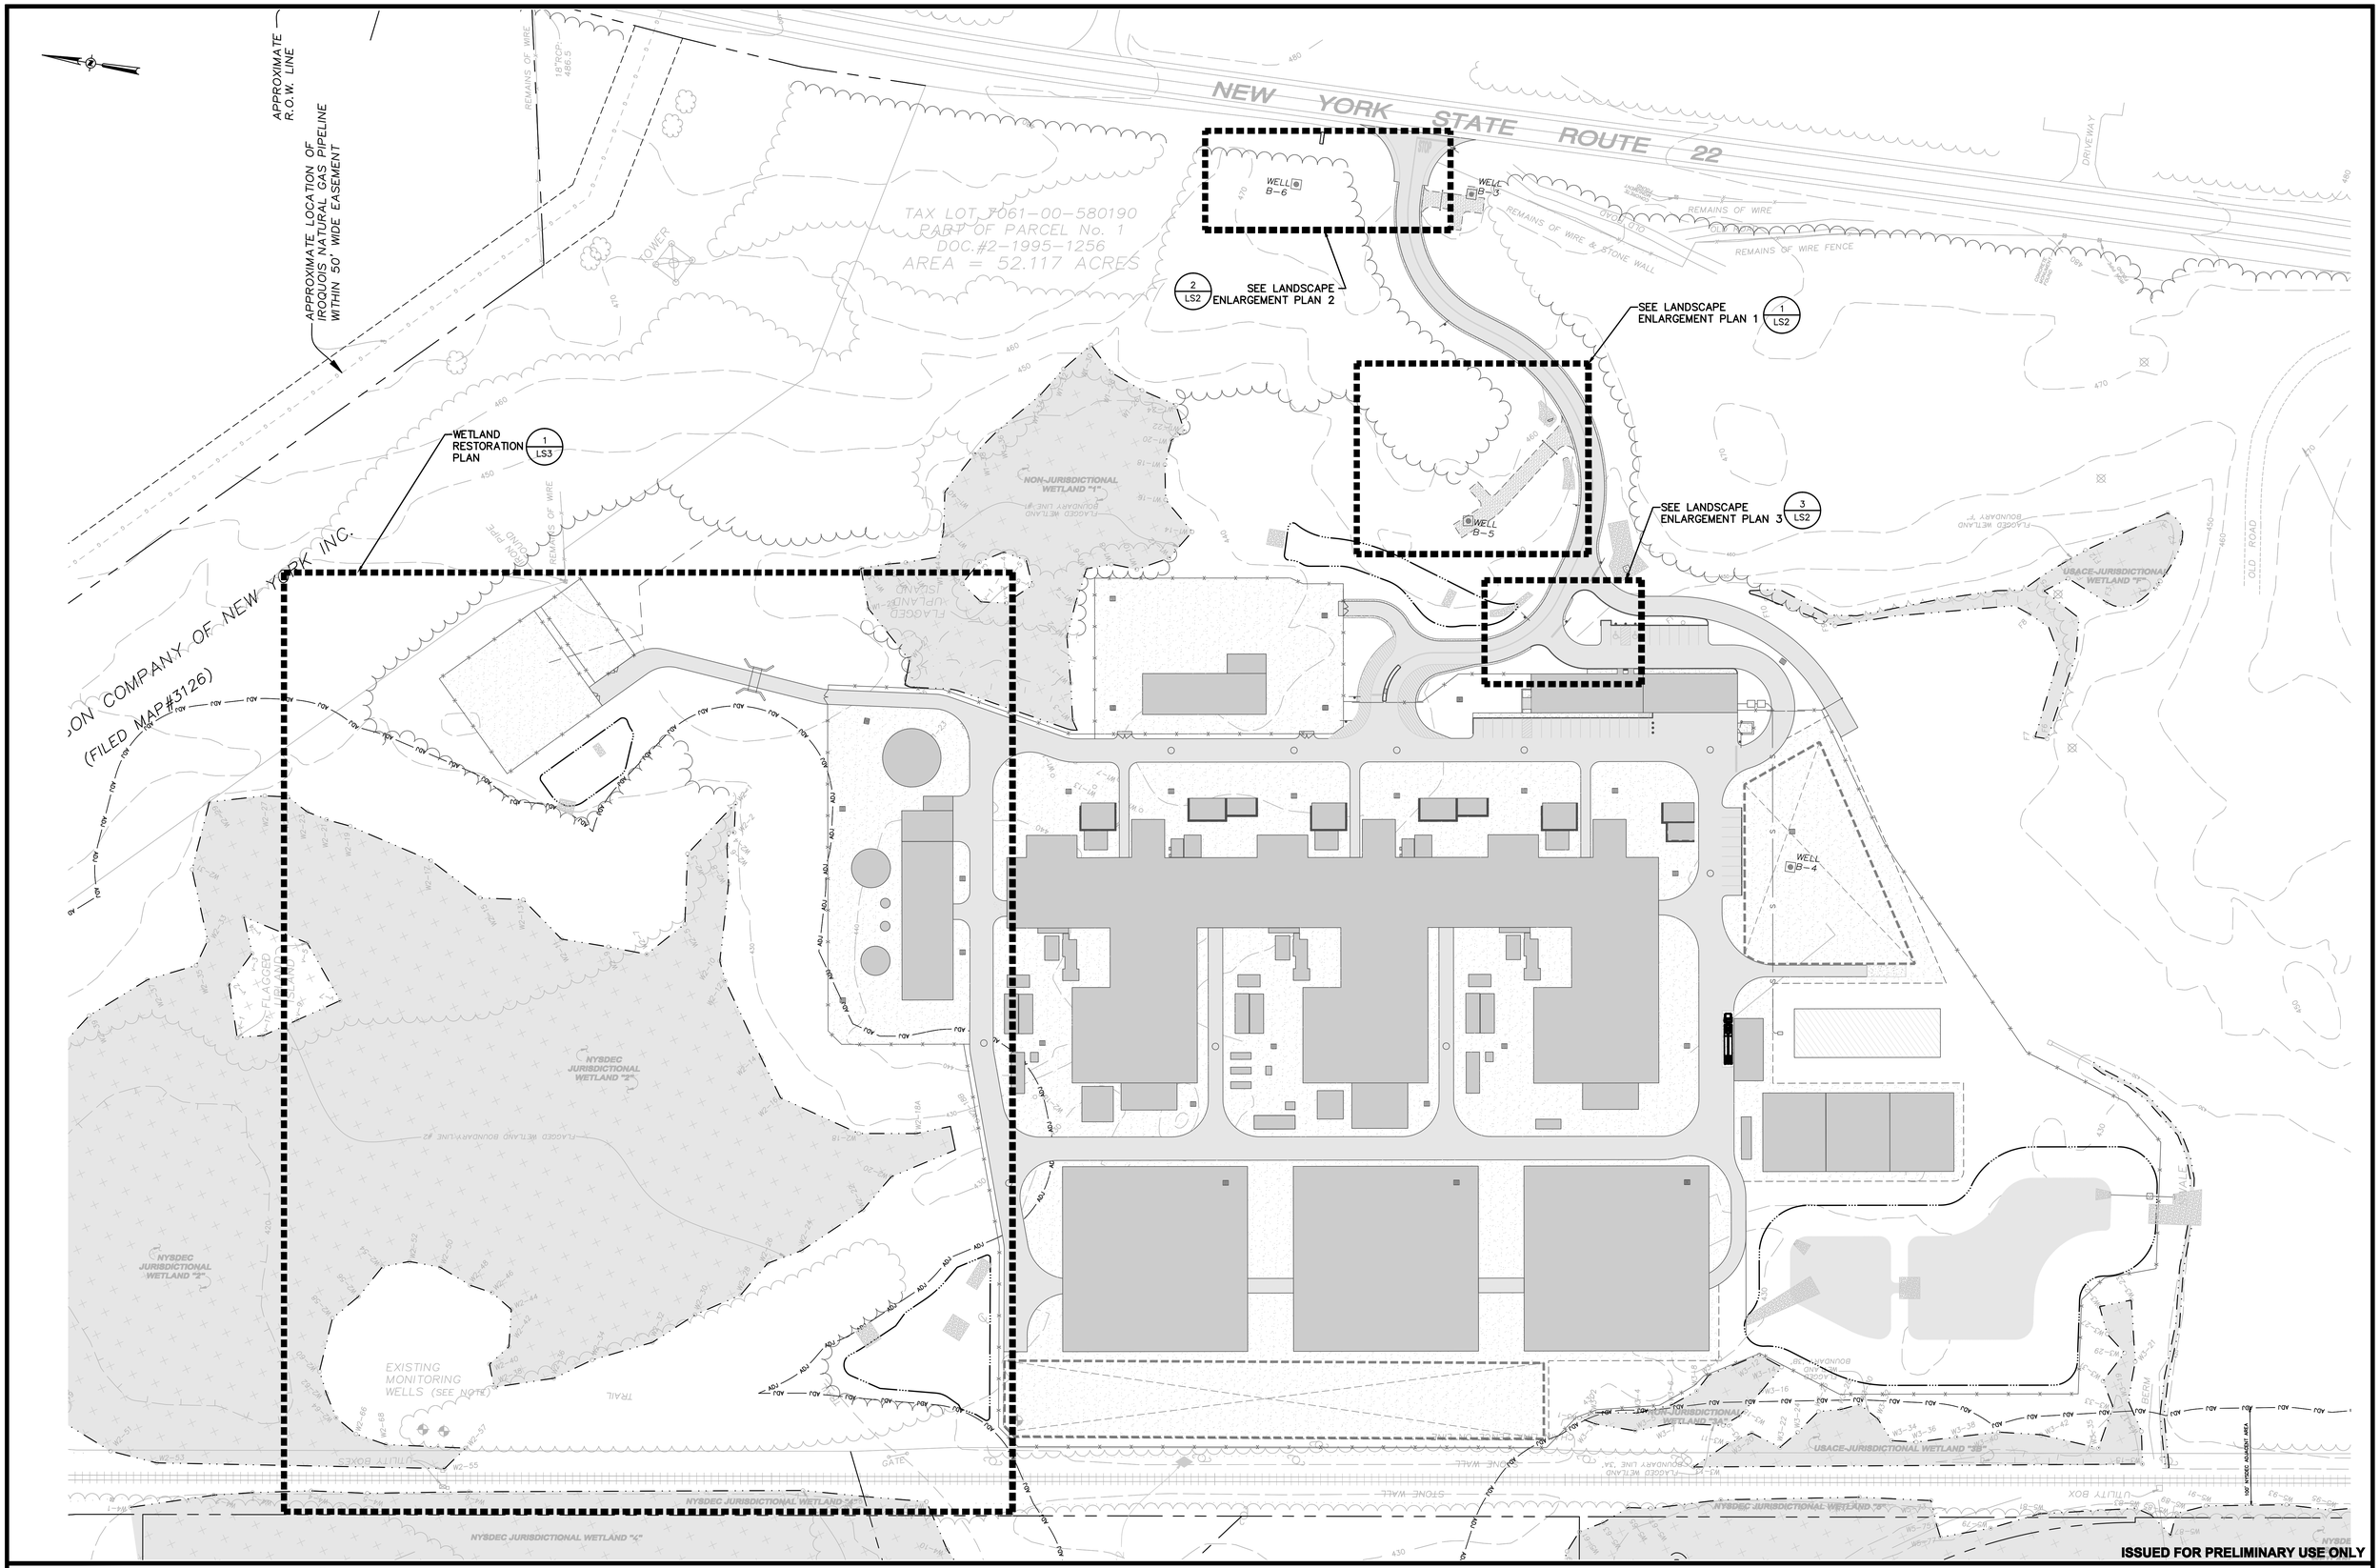

PROJECT NAME
CRICKET VALLEY ENERGY

DEVELOPER
CRICKET VALLEY ENERGY CENTER, LLC.

OWNER OF RECORD
HOWLANDS LAKE PARTNERS, LLC
P.O. BOX 285
MOUNT KISCO, NEW YORK 10549

Dig Safely. New York
☐ Call Before You Dig
☐ Wait The Required Time
☐ Confirm Utility Response
☐ Respect The Marks
☐ Dig With Care
800-962-7962
www.digsafelynewyork.com

0 1" 2" 3"
0 40 80' 120'
SCALE: 1"=40'

ALL RIGHTS RESERVED. COPY OR REPRODUCTION OF THIS PLAN OR ANY PORTION, THEREOF IS PROHIBITED WITHOUT THE WRITTEN PERMISSION OF THE DESIGN ENGINEER, SURVEYOR, OR ARCHITECT.

ALTERATION OF THIS DRAWING, EXCEPT BY A LICENSED P.E. IS ILLEGAL. ANY ALTERATION BY A P.E. MUST BE INDICATED AND BEAR THE APPROPRIATE SEAL, SIGNATURE AND DATE OF ALTERATION.

THE Chazen COMPANIES®
Engineers/Surveyors
Planners
Environmental Scientists
Landscape Architects

CHAZEN ENGINEERING, LAND SURVEYING & LANDSCAPE ARCHITECTURE CO., P.C.

Office Locations:

Dutchess County Office:
21 Fox Street
Poughkeepsie, New York 12601
Phone: (845) 454-3980

Capital District Office:
547 River Street
Troy, New York 12180
Phone: (518) 273-0055

North Country Office:
100 Glen Street
Glens Falls, New York 12801
Phone: (518) 812-0513

rev.	date	description
4	8/30/12	REVISED WETLAND RESTORATION
3	04/24/12	REVISED PER TOWN & CLIENT COMMENTS
2	02/24/12	UPDATE FOR FEIS
1	8/18/10	PEER CLIENT COMMENTS

CRICKET VALLEY ENERGY

CONCEPTUAL LANDSCAPE & RESTORATION OVERALL KEY PLAN

TOWN OF DOVER, DUTCHESS COUNTY, NEW YORK

drawn	checked
HPS	CNE
date 7/23/10	scale 1"=60'
project no. 81001.00	
sheet no. LS1	

Drawing Name: C:\temp\AcPublish_8116\02-LS1_LANDSCAPE_KEYPLAN_81001_00.dwg
Xref's Attached: XENG_BASE_81001-00; X_LAYOUT_81001-00; XTB_30x42_81001-00; X_LANDSCAPE_81001-00
Date Printed: Aug 31, 2012, 3:14pm