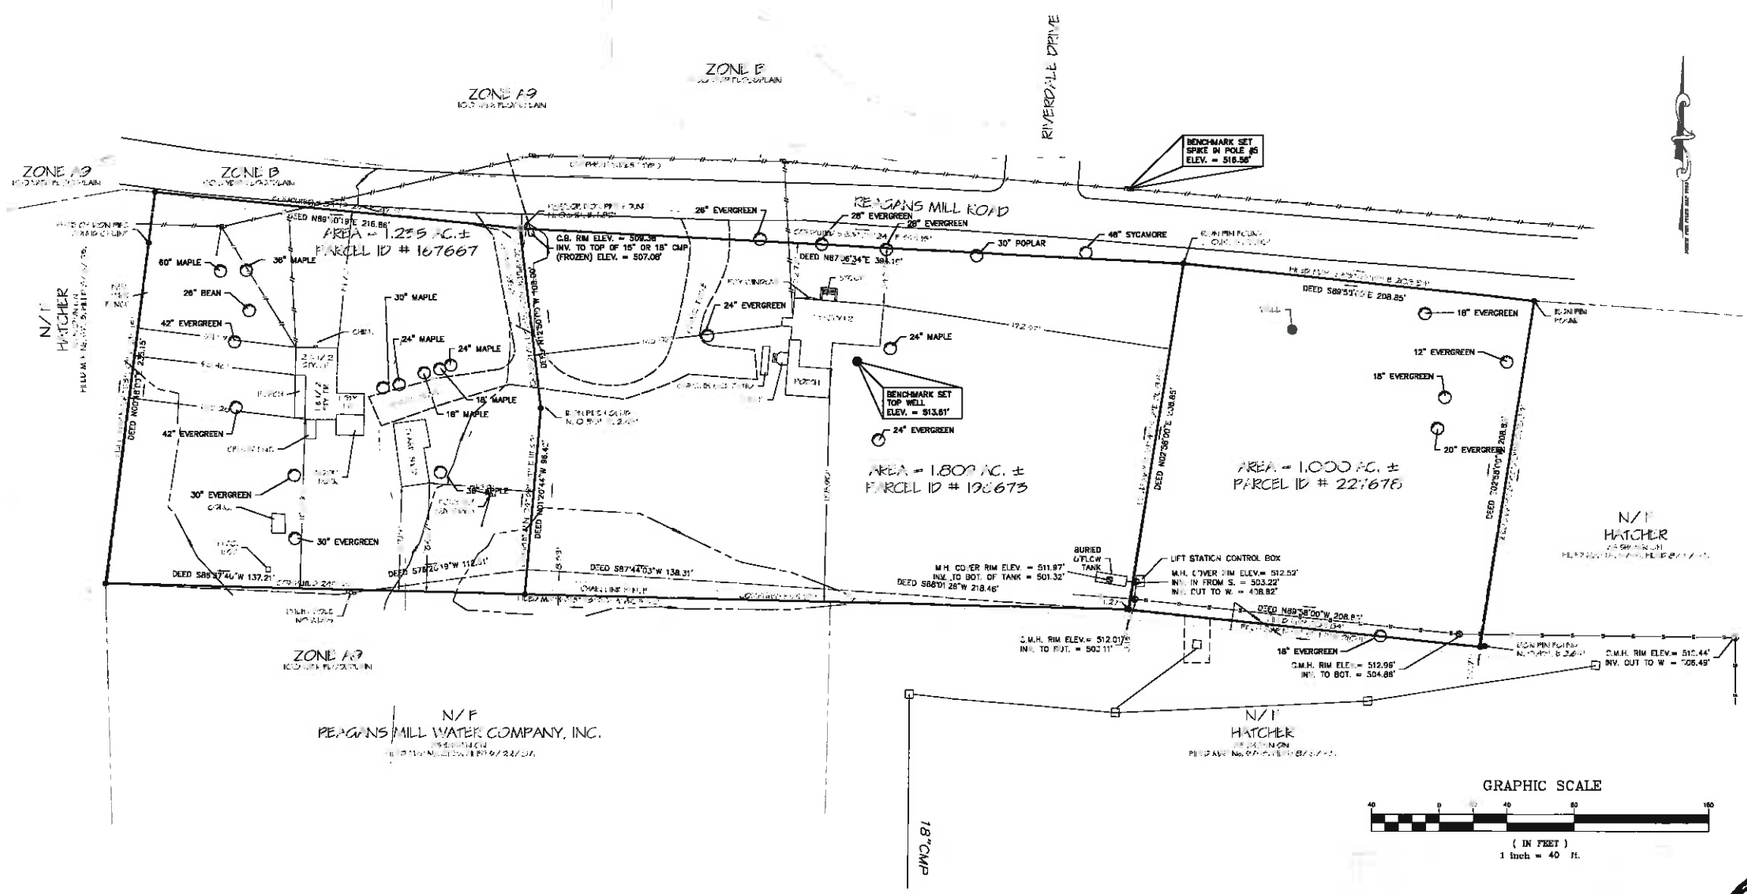

1 Existing Conditions
EC-1 SCALE: 1"=40'-0"

FEB - 7 2012

STATE OF NEW YORK
ANTHONY S. PISARRI
057572
LICENSED PROFESSIONAL ENGINEER

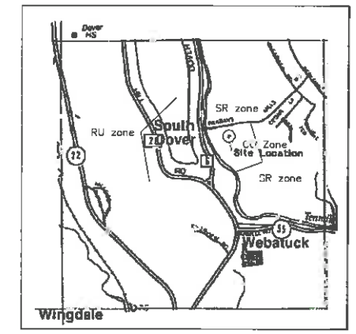

PROPOSED FACTORY HOUSING
Existing Site Conditions
Westchester Modular Homes
Reagans Mill Road - Town of Dover, Dutchess County

SHEET 2011-31-03
SCALE 1"=40'
FILE C:\LANDJ\WMH\RMR\CONDO.DWG
DATE 1/26/2012

ANTHONY S. PISARRI, P.E., P.C.
CONSULTING ENGINEER
3 Rosalind Drive, Cortlandt Manor, N.Y. 10567

EC-1