MEADOWBROOK SUBDIVISION
PROPOSED DRIVEWAY
SCHEMATIC

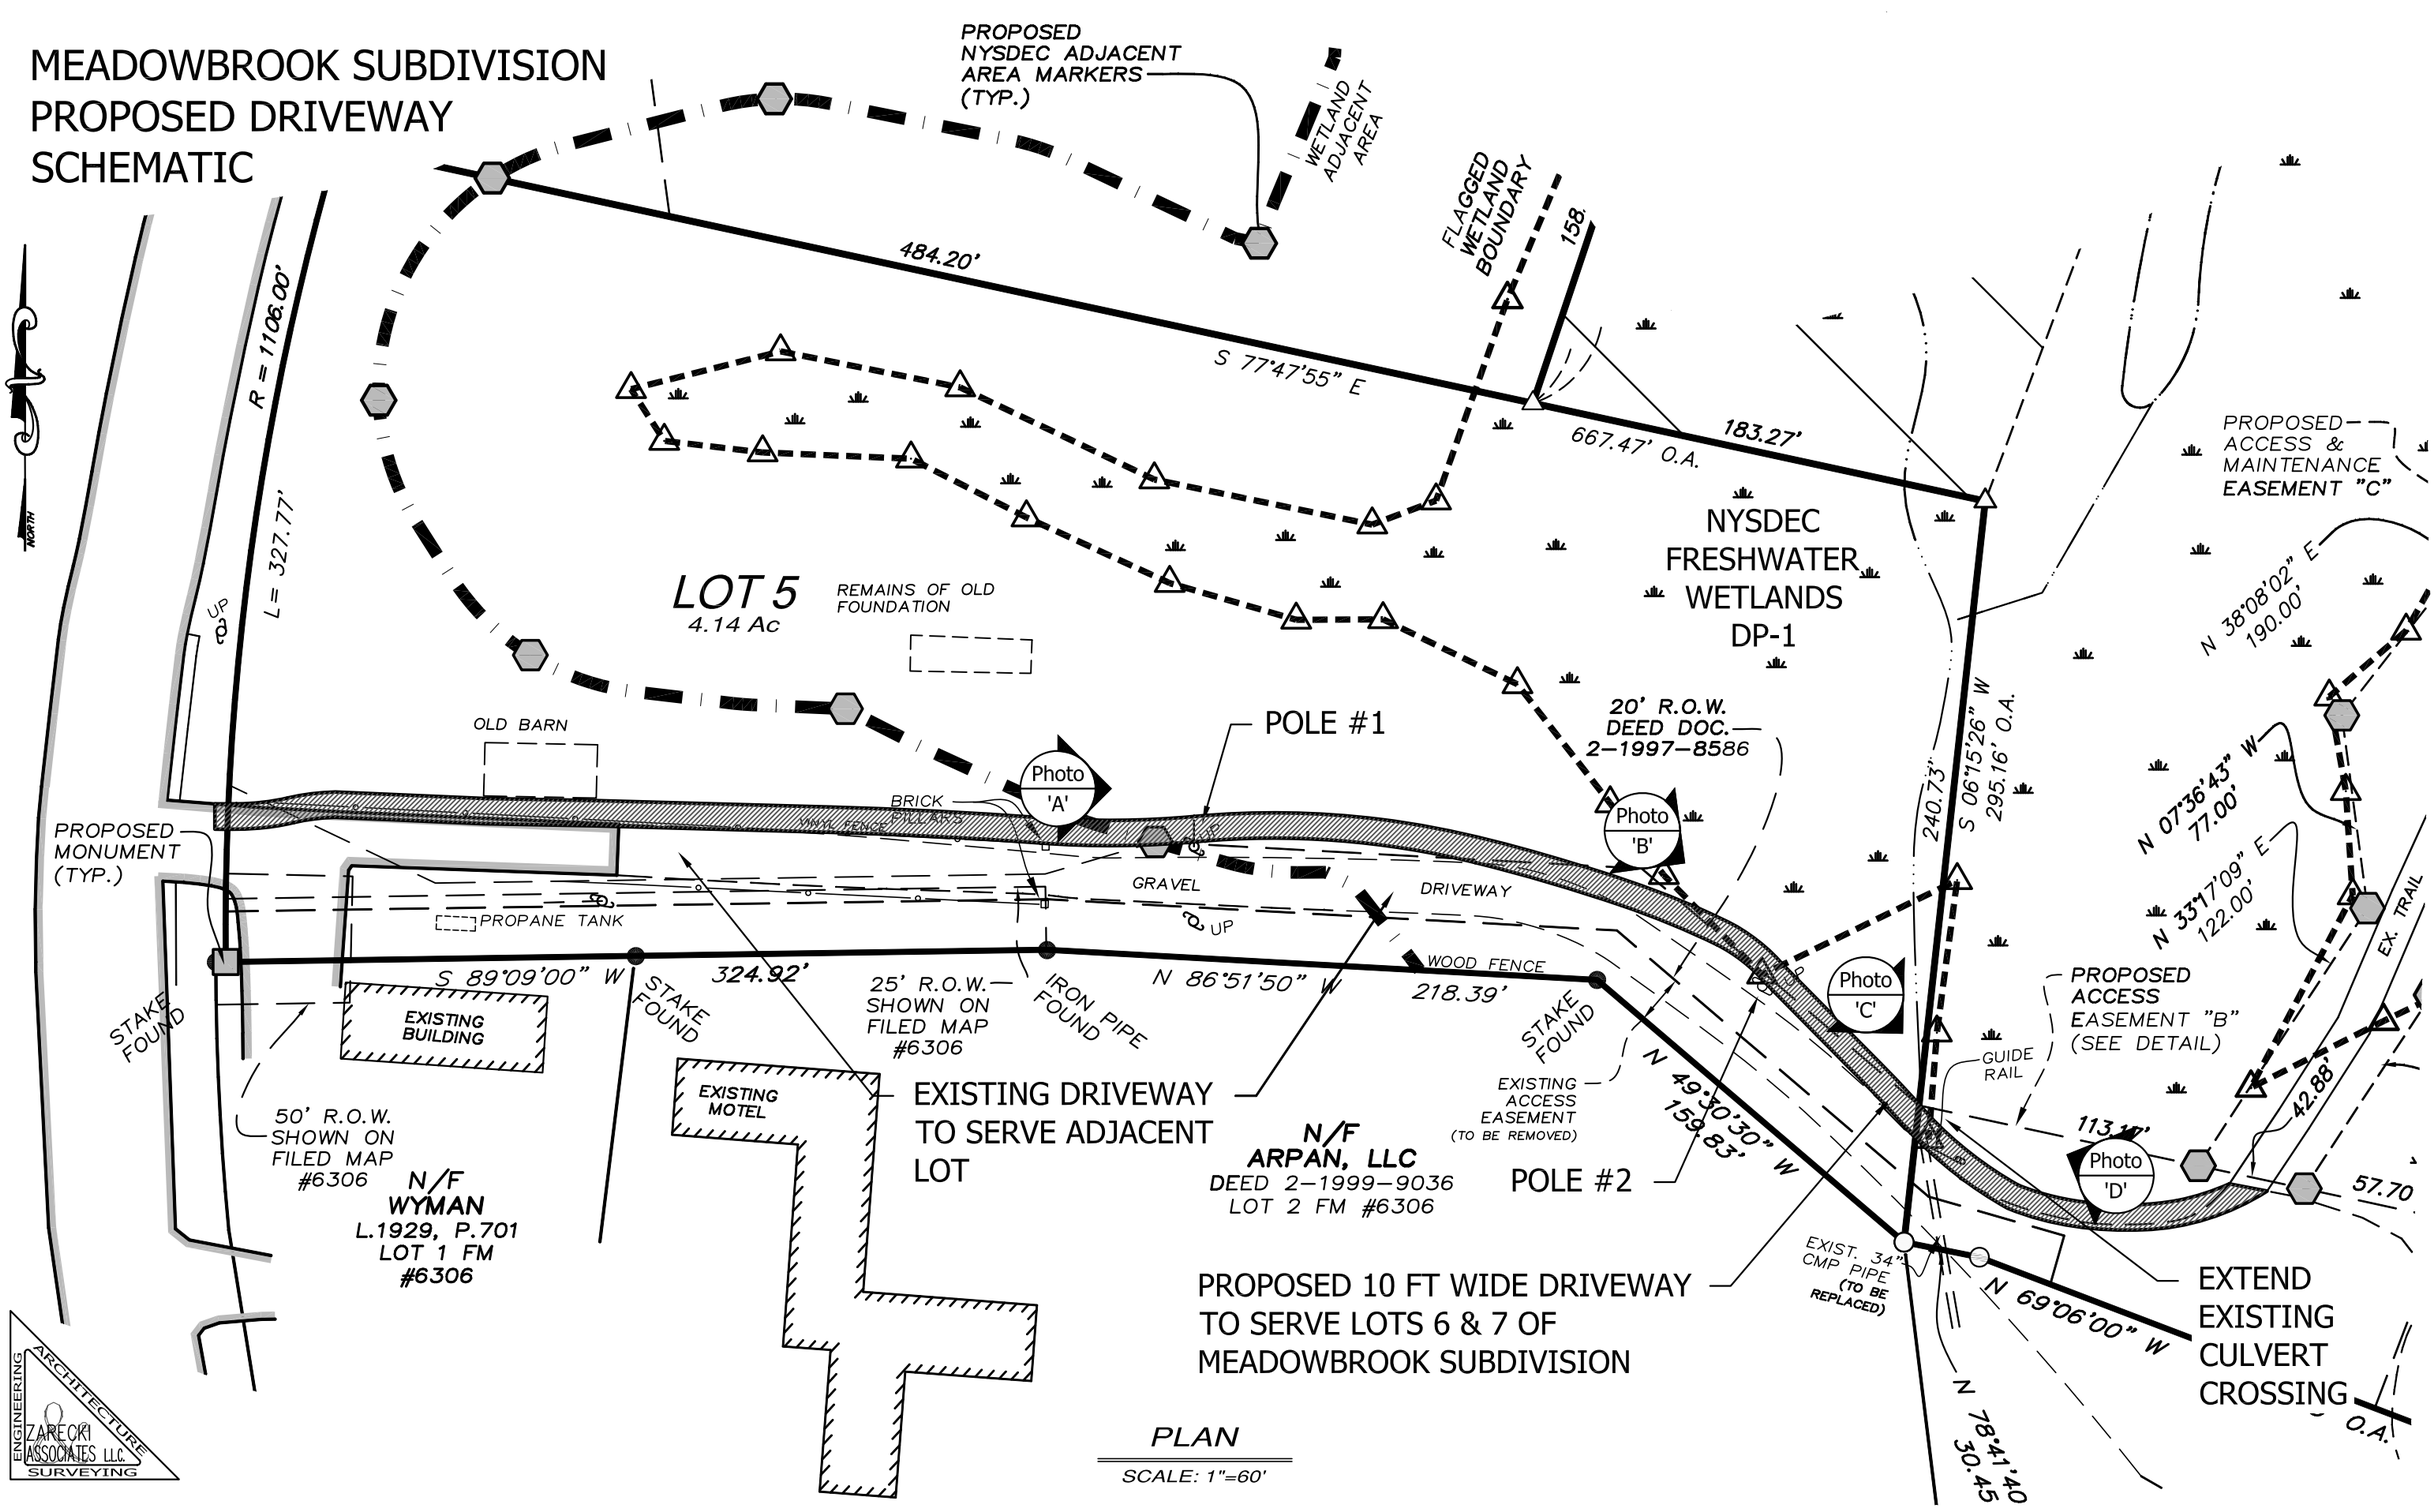

PLAN

SCALE: 1"=60'

ENGINEERING ARCHITECTURE SURVEYING
ZARECKI ASSOCIATES LLC.

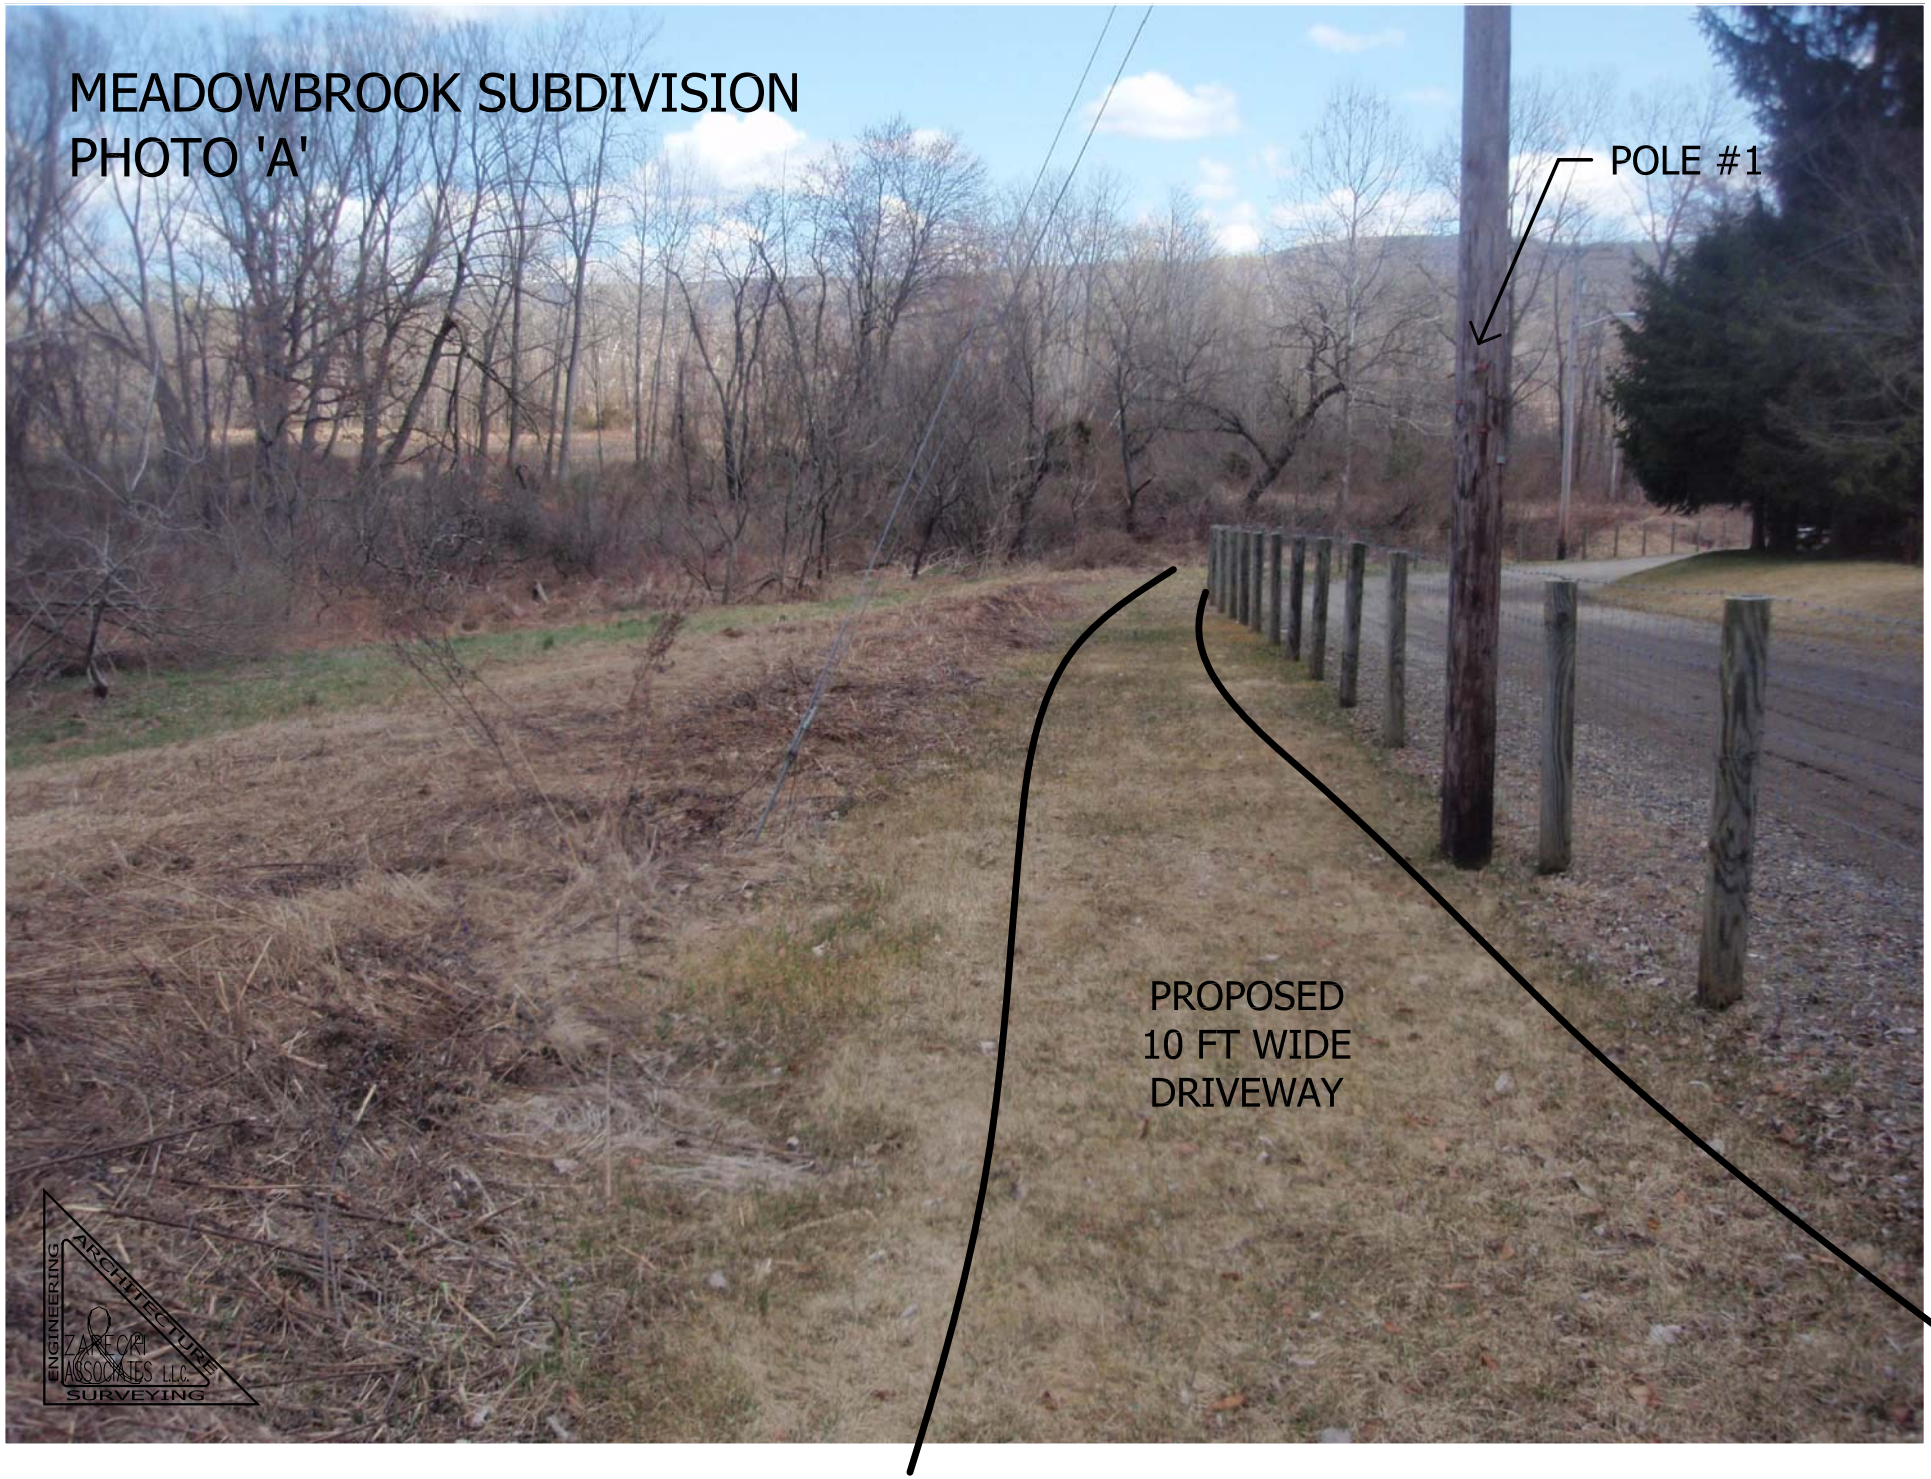
MEADOWBROOK SUBDIVISION
PHOTO 'A'
POLE #1
PROPOSED
10 FT WIDE
DRIVEWAY
ENGINEERING
ARCHITECTURE
SURVEYING
ZAREGA
ASSOCIATES LLC.

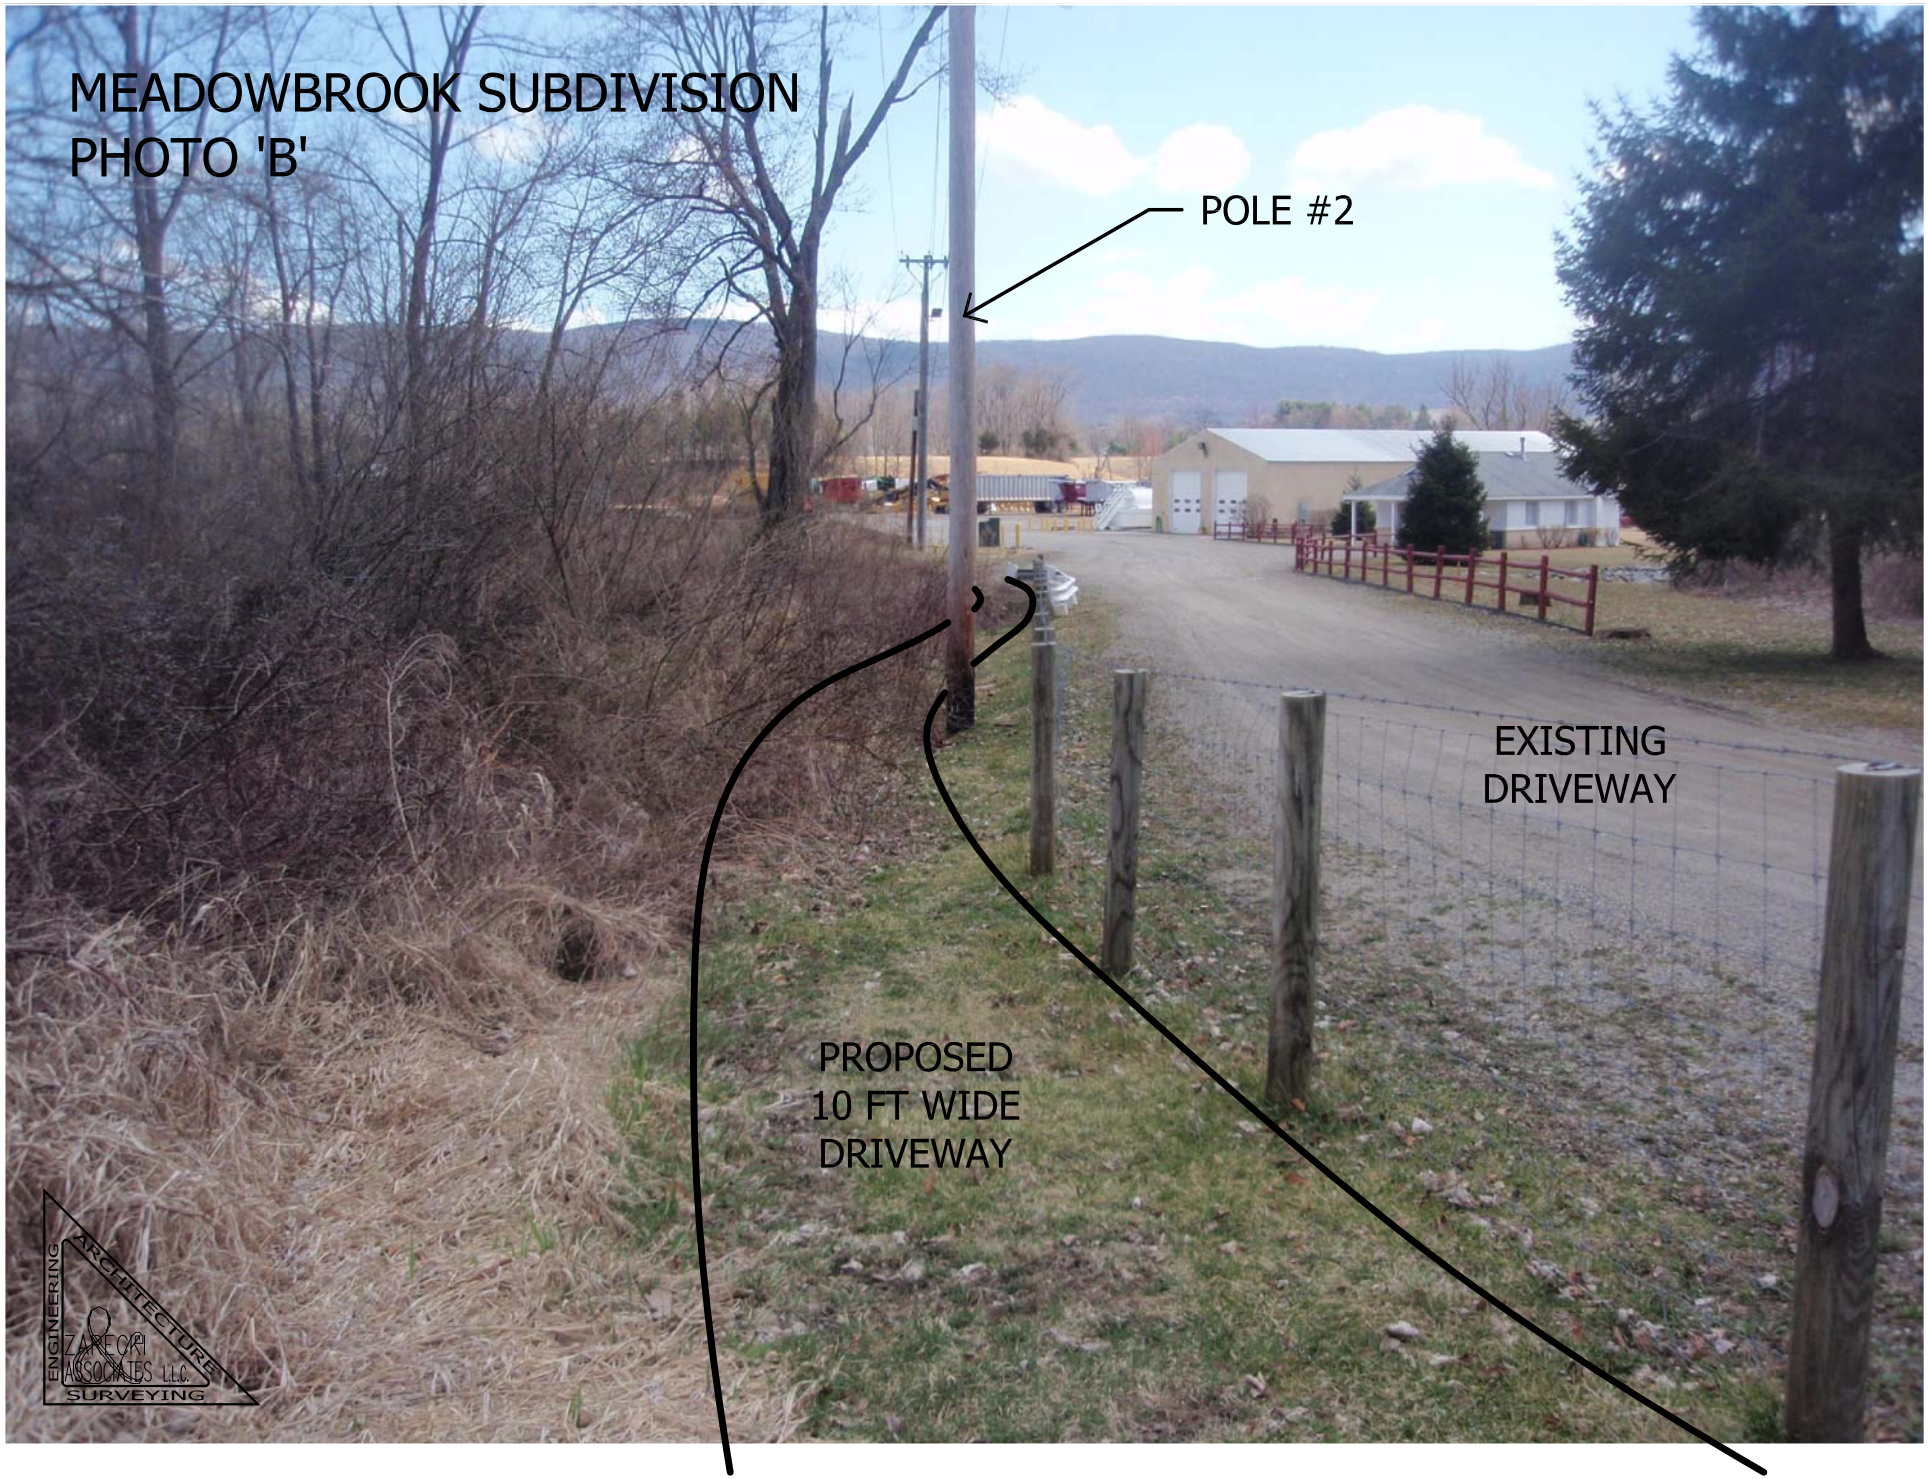
MEADOWBROOK SUBDIVISION
PHOTO 'B'
POLE #2
EXISTING
DRIVEWAY
PROPOSED
10 FT WIDE
DRIVEWAY
ENGINEERING
ARCHITECTURE
SURVEYING
ZAREGA
ASSOCIATES LLC

MEADOWBROOK SUBDIVISION
PHOTO 'C'
EXTEND CULVERT
GRADE @ 2/1 SLOPE TO
EXISTING TOPOGRAPHY
RELOCATE FENCE TO EDGE
OF EXISTING DRIVEWAY TO
ADJACENT PARCEL
ENGINEERING
ARCHITECTURE
SURVEYING
ZAREGA
ASSOCIATES LLC

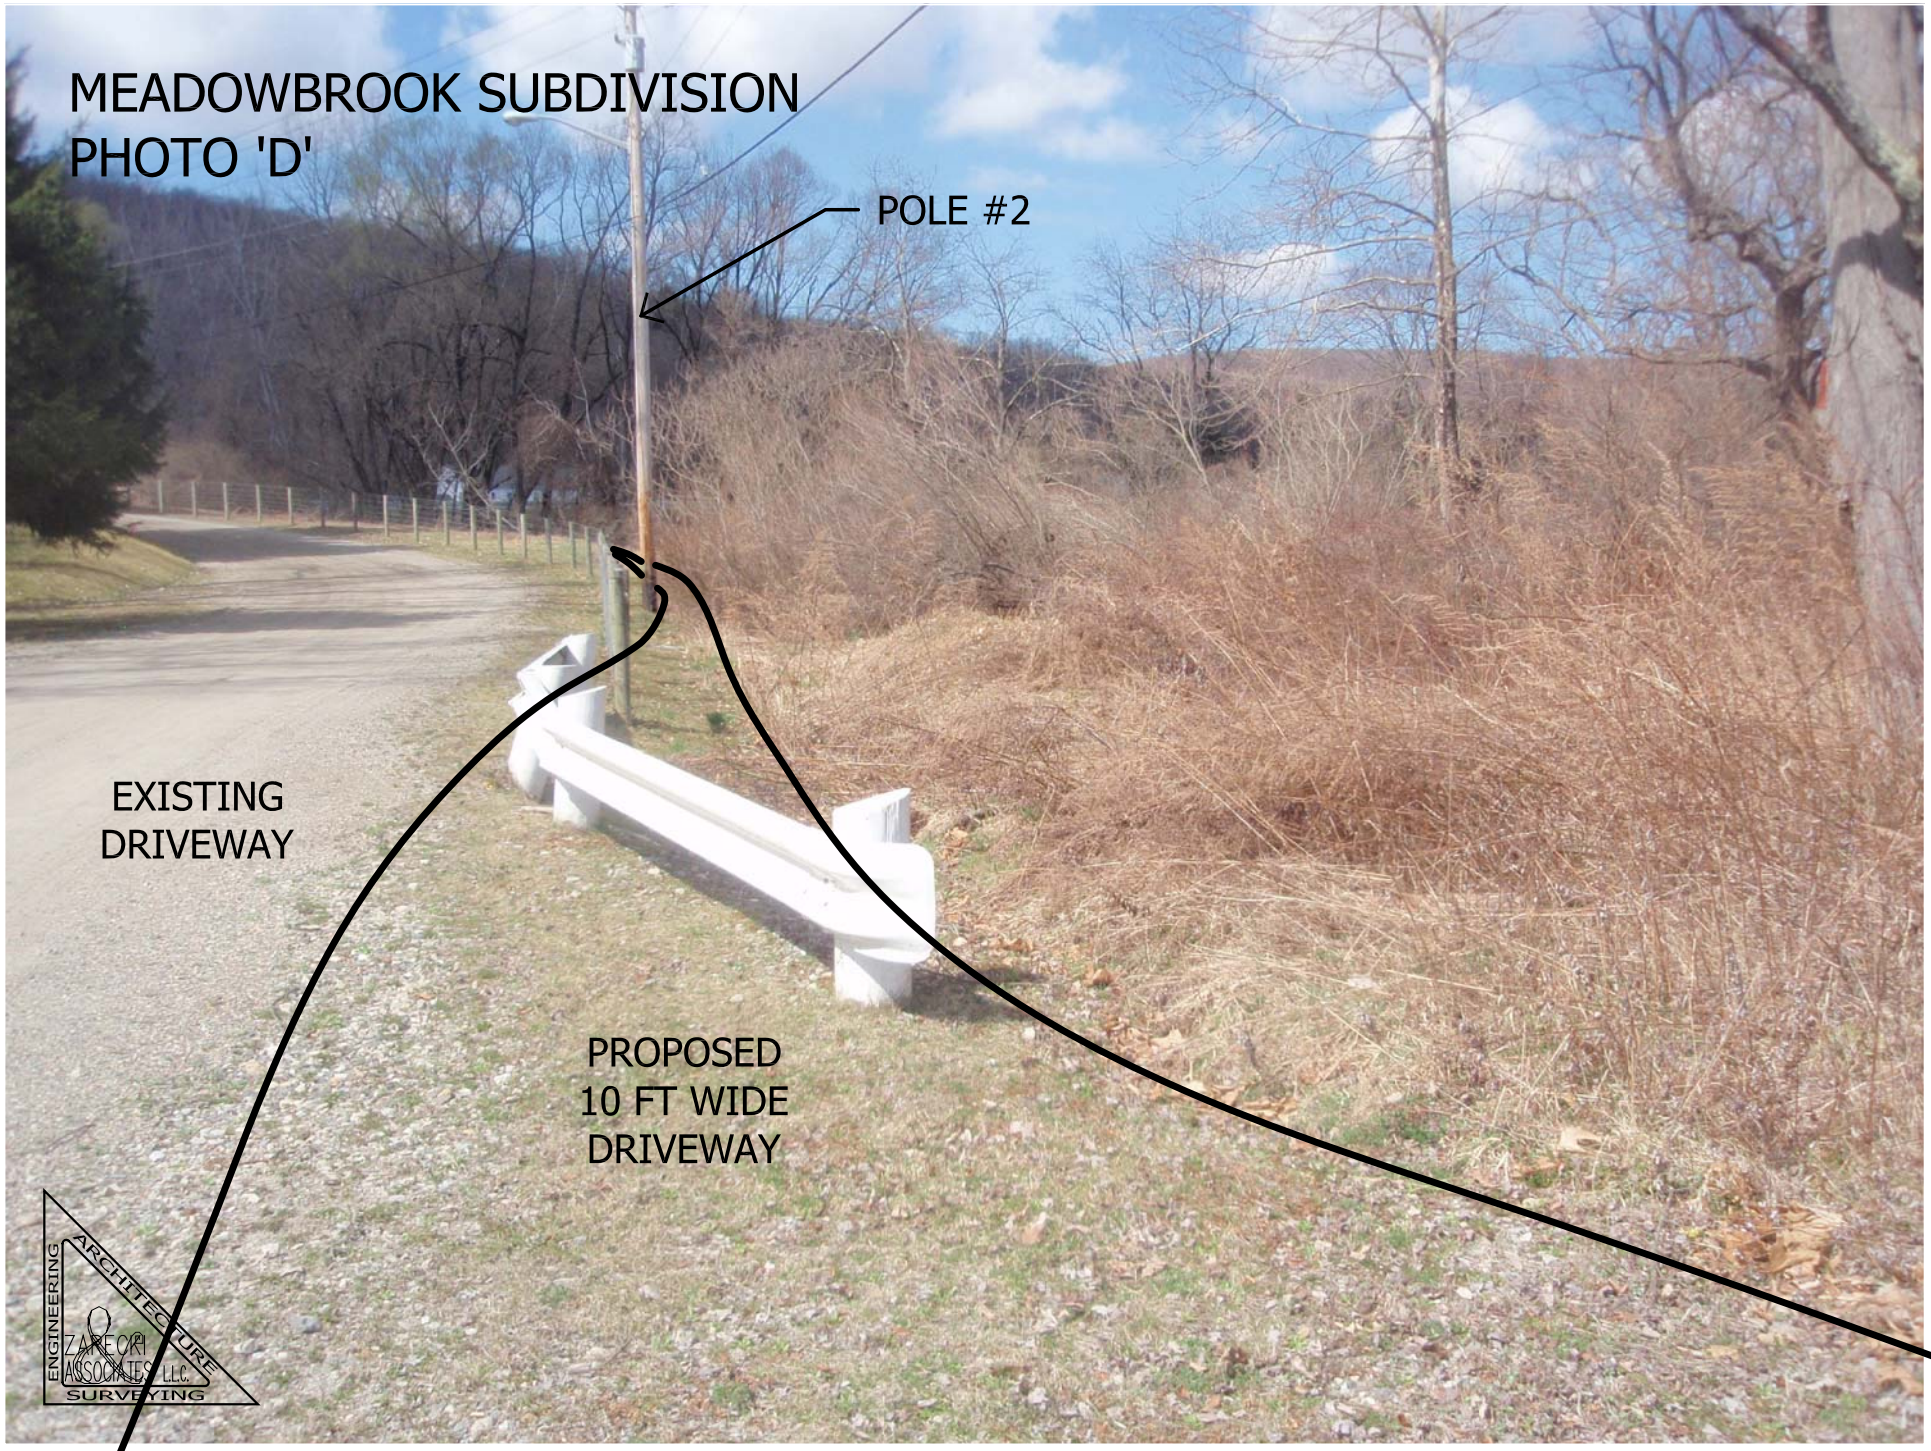
MEADOWBROOK SUBDIVISION
PHOTO 'D'
POLE #2
EXISTING
DRIVEWAY
PROPOSED
10 FT WIDE
DRIVEWAY
ENGINEERING
ARCHITECTURE
SURVEYING
ZARECOR
ASSOCIATES, LLC.