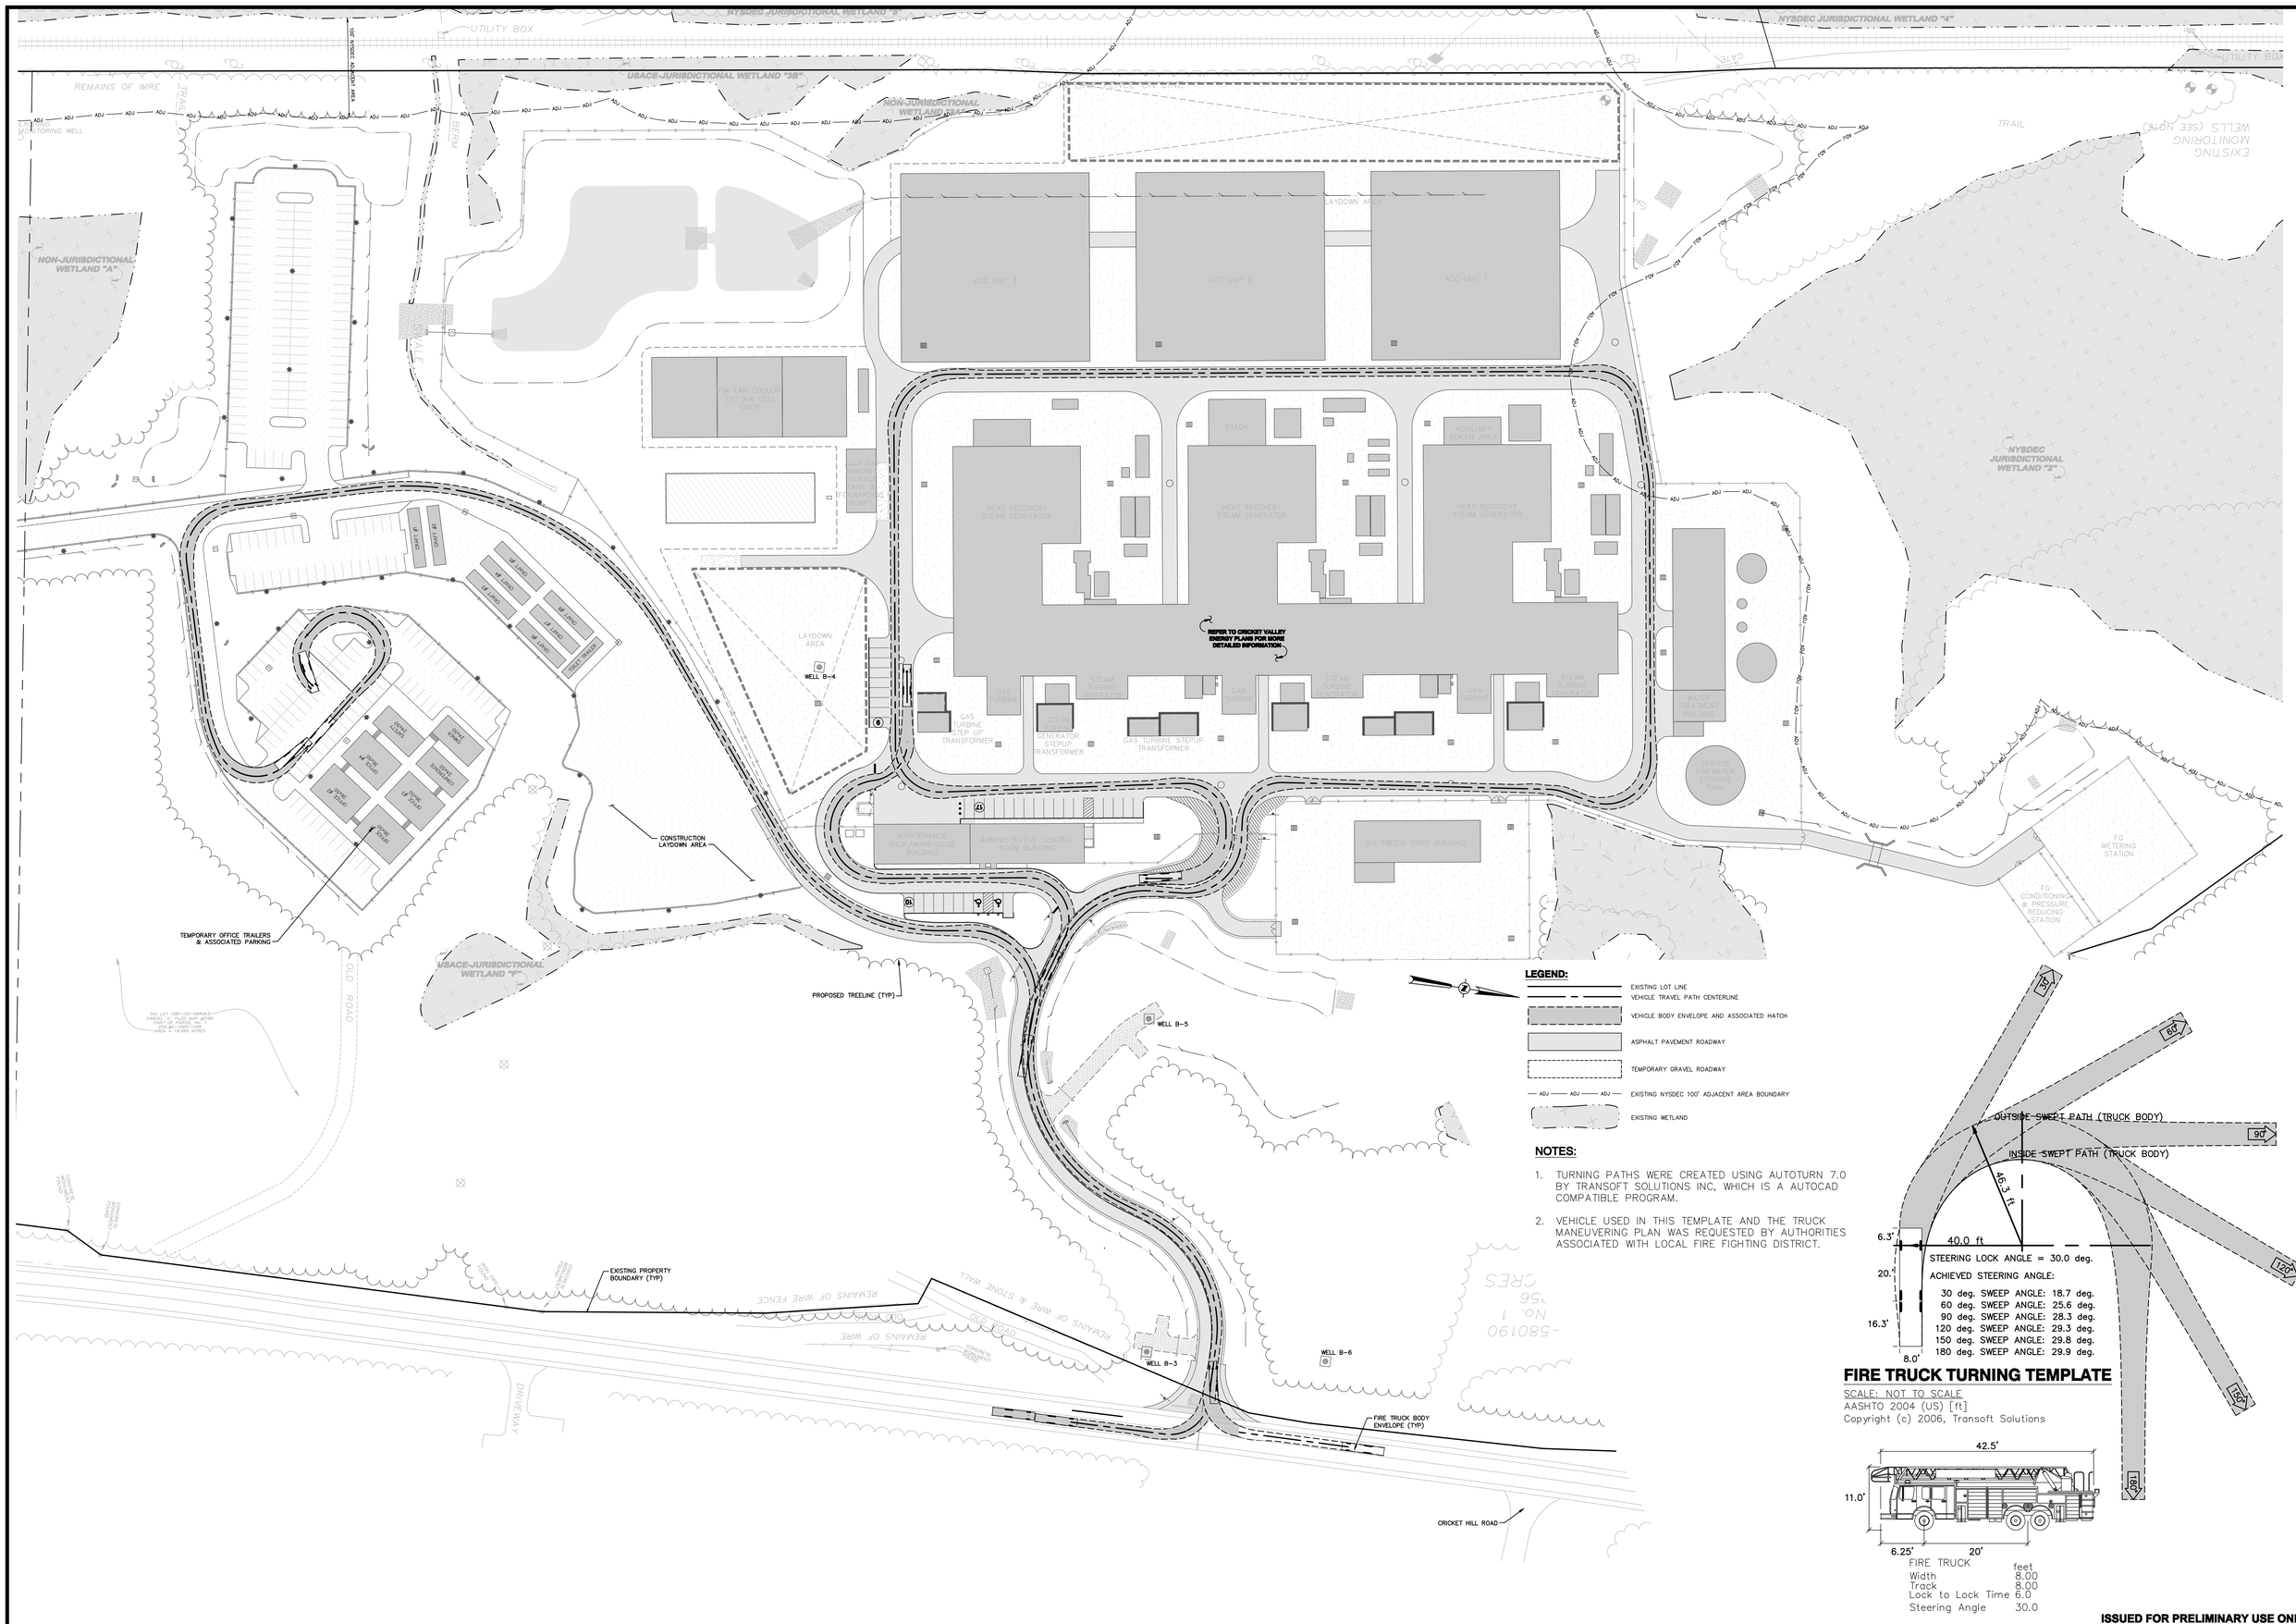
NYSDEC JURISDICTIONAL WETLAND "4"
UTILITY BOX
REMAINS OF WIRE
EXISTING MONITORING WELL
USACE-JURISDICTIONAL WETLAND "3B"
NON-JURISDICTIONAL WETLAND "B"
TRAIL
EXISTING MONITORING WELLS (SEE NOTE)
NON-JURISDICTIONAL WETLAND "A"
ACC UNIT 3
ACC UNIT 2
ACC UNIT 1
LAYDOWN AREA
FIN FAN COOLER (3) 3x6 CELL UNITS
AQUEOUS AMMONIA STORAGE TANK & TRANSFORMER
STACK
AUXILIARY BOILER AREA
HEAT RECOVERY STEAM GENERATOR
HEAT RECOVERY STEAM GENERATOR
HEAT RECOVERY STEAM GENERATOR
NYSDEC JURISDICTIONAL WETLAND "2"
REFER TO CRICKET VALLEY ENERGY PLANS FOR MORE DETAILED INFORMATION
GAS TURBINE
STEAM TURBINE GENERATOR
GAS TURBINE STEP UP TRANSFORMER
STEAM TURBINE GENERATOR STEPUP TRANSFORMER
GAS TURBINE STEPUP TRANSFORMER
WATER TREATMENT BUILDING
SERVICE FIREWATER STORAGE TANK
LAYDOWN AREA
WELL B-4
MAINTENANCE SHOP/WAREHOUSE BUILDING
ADMINISTRATIVE CONTROL ROOM BUILDING
GIS SWITCH YARD BUILDING
F.G. METERING STATION
F.G. CONDITIONING & PRESSURE REDUCING STATION
CONSTRUCTION LAYDOWN AREA
TEMPORARY OFFICE TRAILERS & ASSOCIATED PARKING
OPEN SPACE
OPEN SPACE
OPEN SPACE