PROPOSED RESUBDIVISION

Westchester Modular Homes, Inc. - Reagans Mill Water Company

Reagans Mill Road Town of Dover, New York

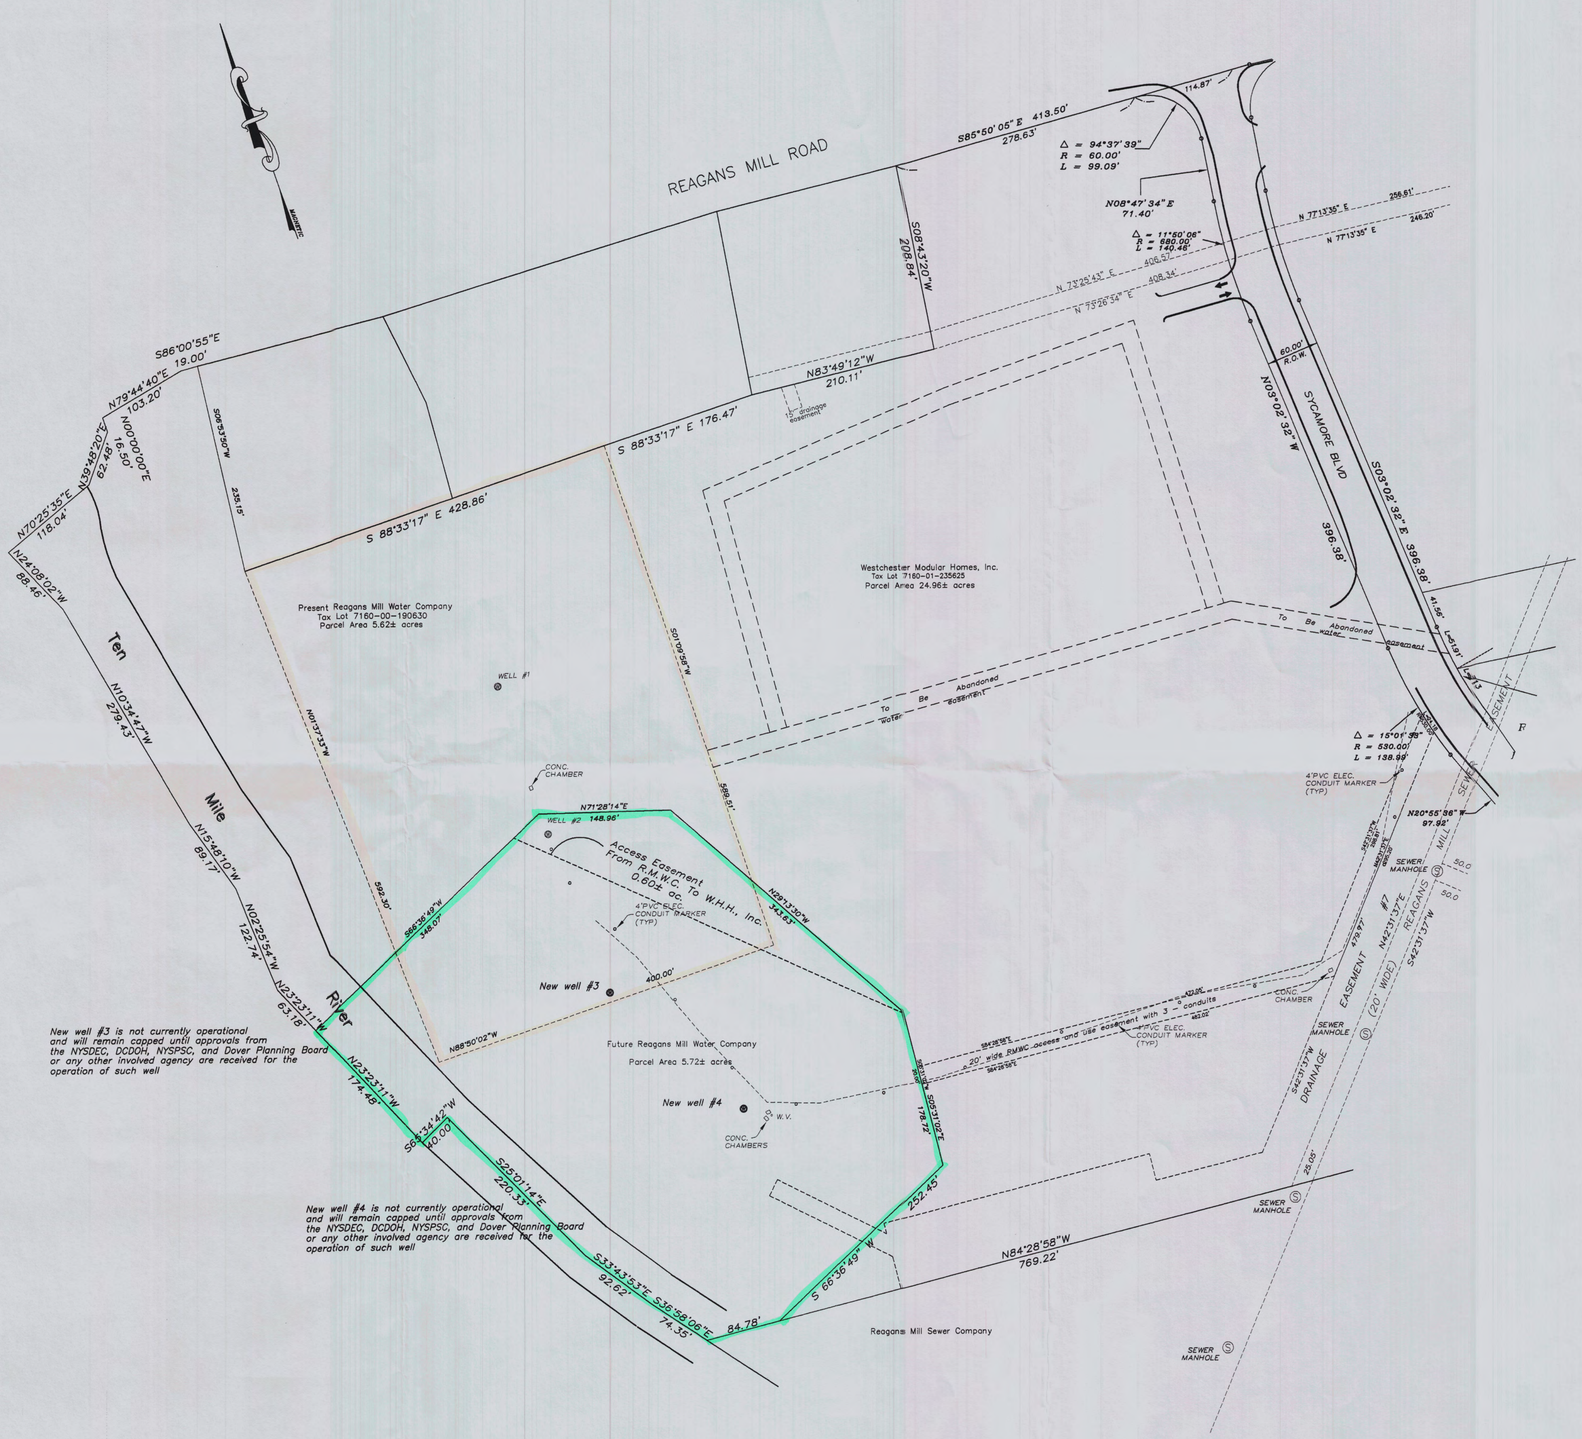

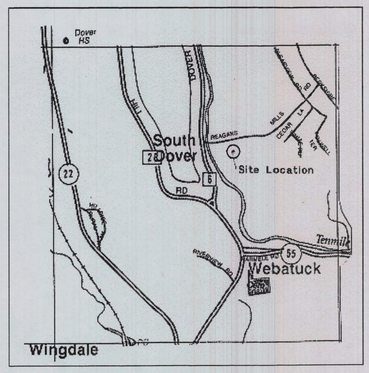

Vicinity Map
Scale 1"=2000'

Site Data

Existing Lotlines

Westchester Modular Homes, Inc.	Reagans Mill Water Company
Parcel #7160-01-235625	Parcel #7160-00-190630
Parcel Area 24.96± acres	Parcel Area 5.62± acres

Proposed Lotlines

Westchester Modular Homes, Inc.	Reagans Mill Water Company
Parcel #7160-01-235625	Parcel #7160-00-190630
Parcel Area 24.86± acres	Parcel Area 5.72± acres
Zoning – CO Zone	

rev 3/21/2006
rev 6/30/2005
rev 2/15/2005
rev 11/1/2004

Owner: Westchester Modular Homes, Inc. / Reagans Mill Water Company
30 Reagans Mill Road
Wingdale, New York

I, Charles W. Hatcher, the undersigned, Owner, of the site plan shown hereon, do hereby state that I have reviewed this map, contents, legends, and data. I am familiar with same and do hereby consent to all illustrations, terms and conditions noted on this drawing.

CWHatcher — 8/19/2013
OWNER — Date

SHEET	SP-3
SCALE	1"=80'
FILE	C:\LAND\WMH\FACTORY.DWG

ANTHONY S. PISARRI, P.E., P.C.
CONSULTING ENGINEER
3 Rosalind Drive. Cortlandt Manor, N.Y. 10567

RECEIVED
AUG 19 2013

STATE OF NEW YORK
ANTHONY S. PISARRI
LICENSED PROFESSIONAL ENGINEER
057572

"Unauthorized alteration or addition to this drawing is a violation of §7209(2) of the NYS Education Law."