Dover Greens
Phase 1 Improvements

Planning Board Presentation
May 2, 2016

DOVERGREENS

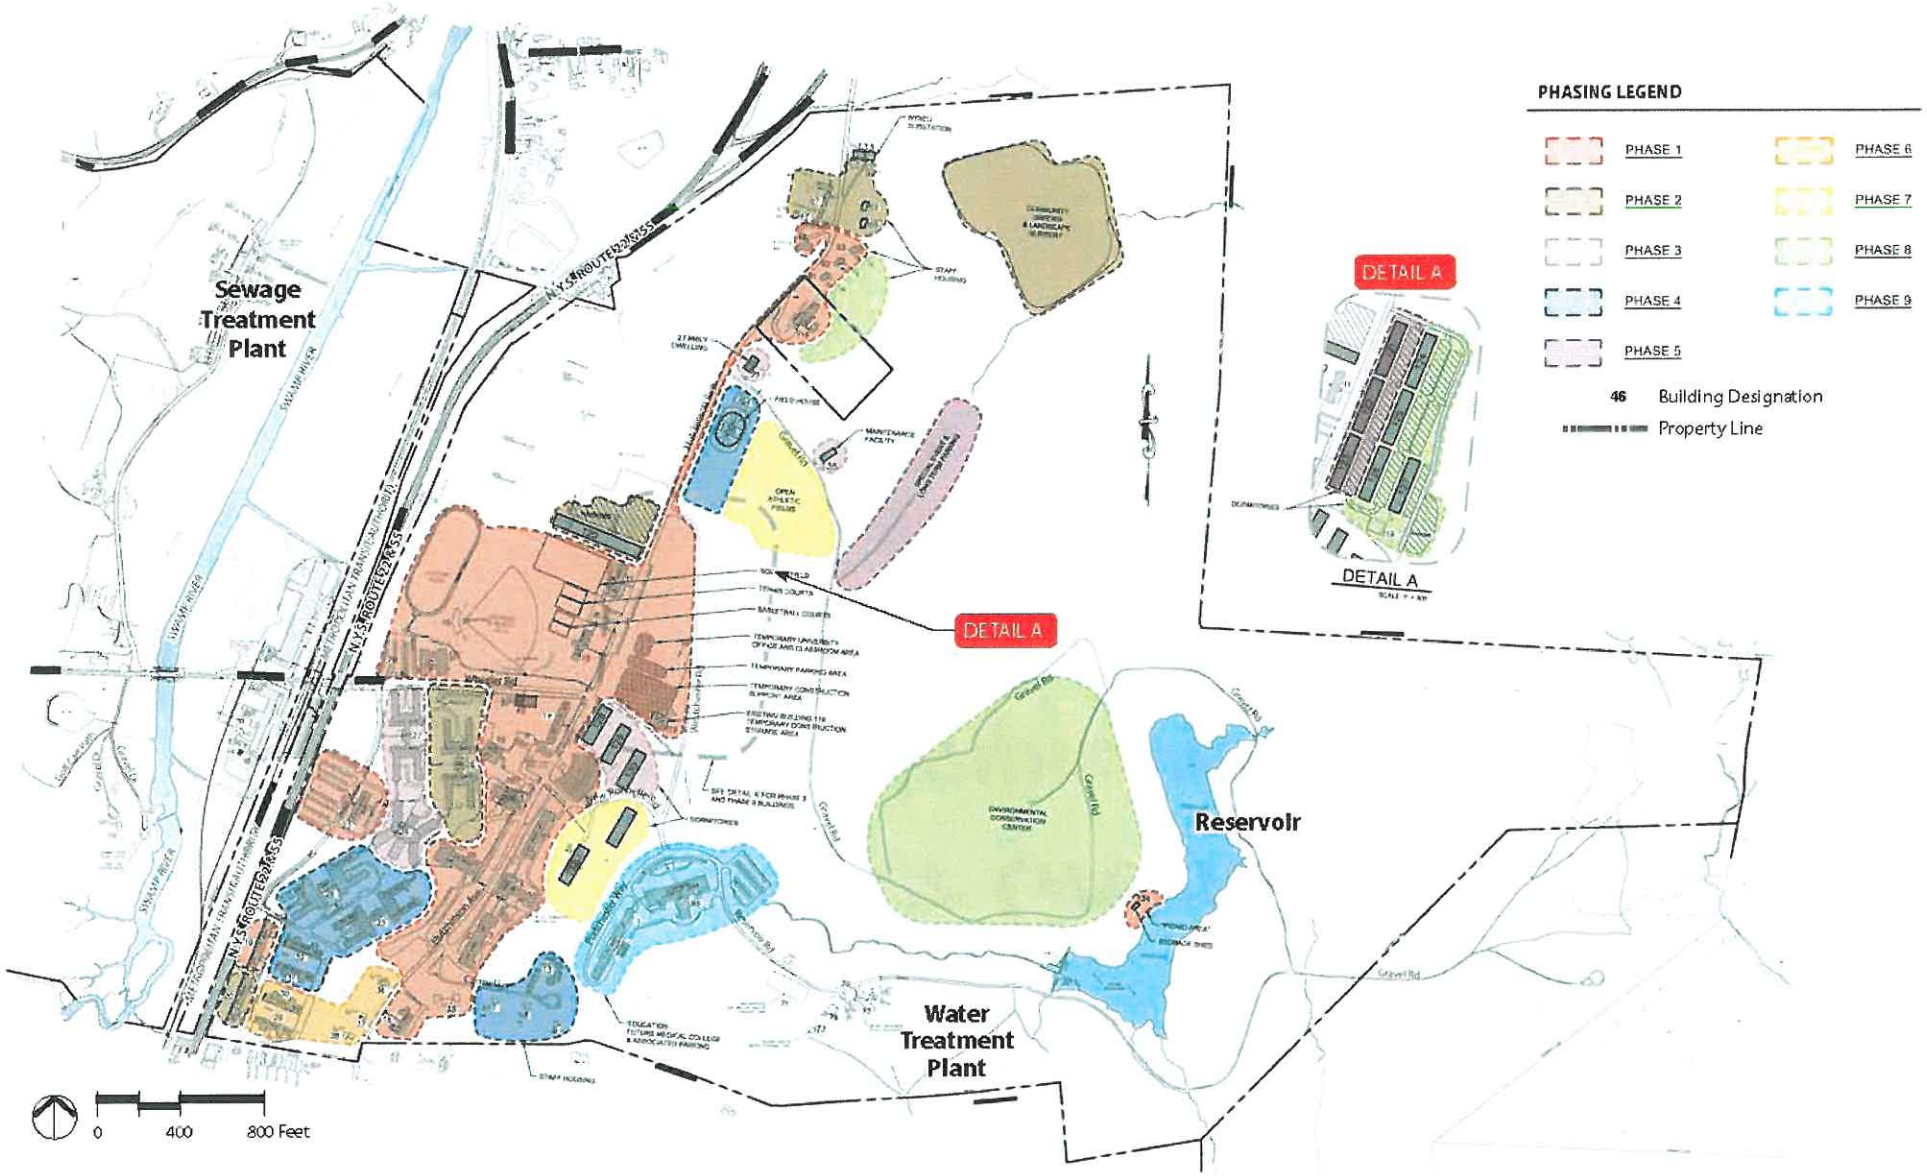

Previous Phase Plan

DOVERGREENS

Revised Phase Plan

DOVERGREENS

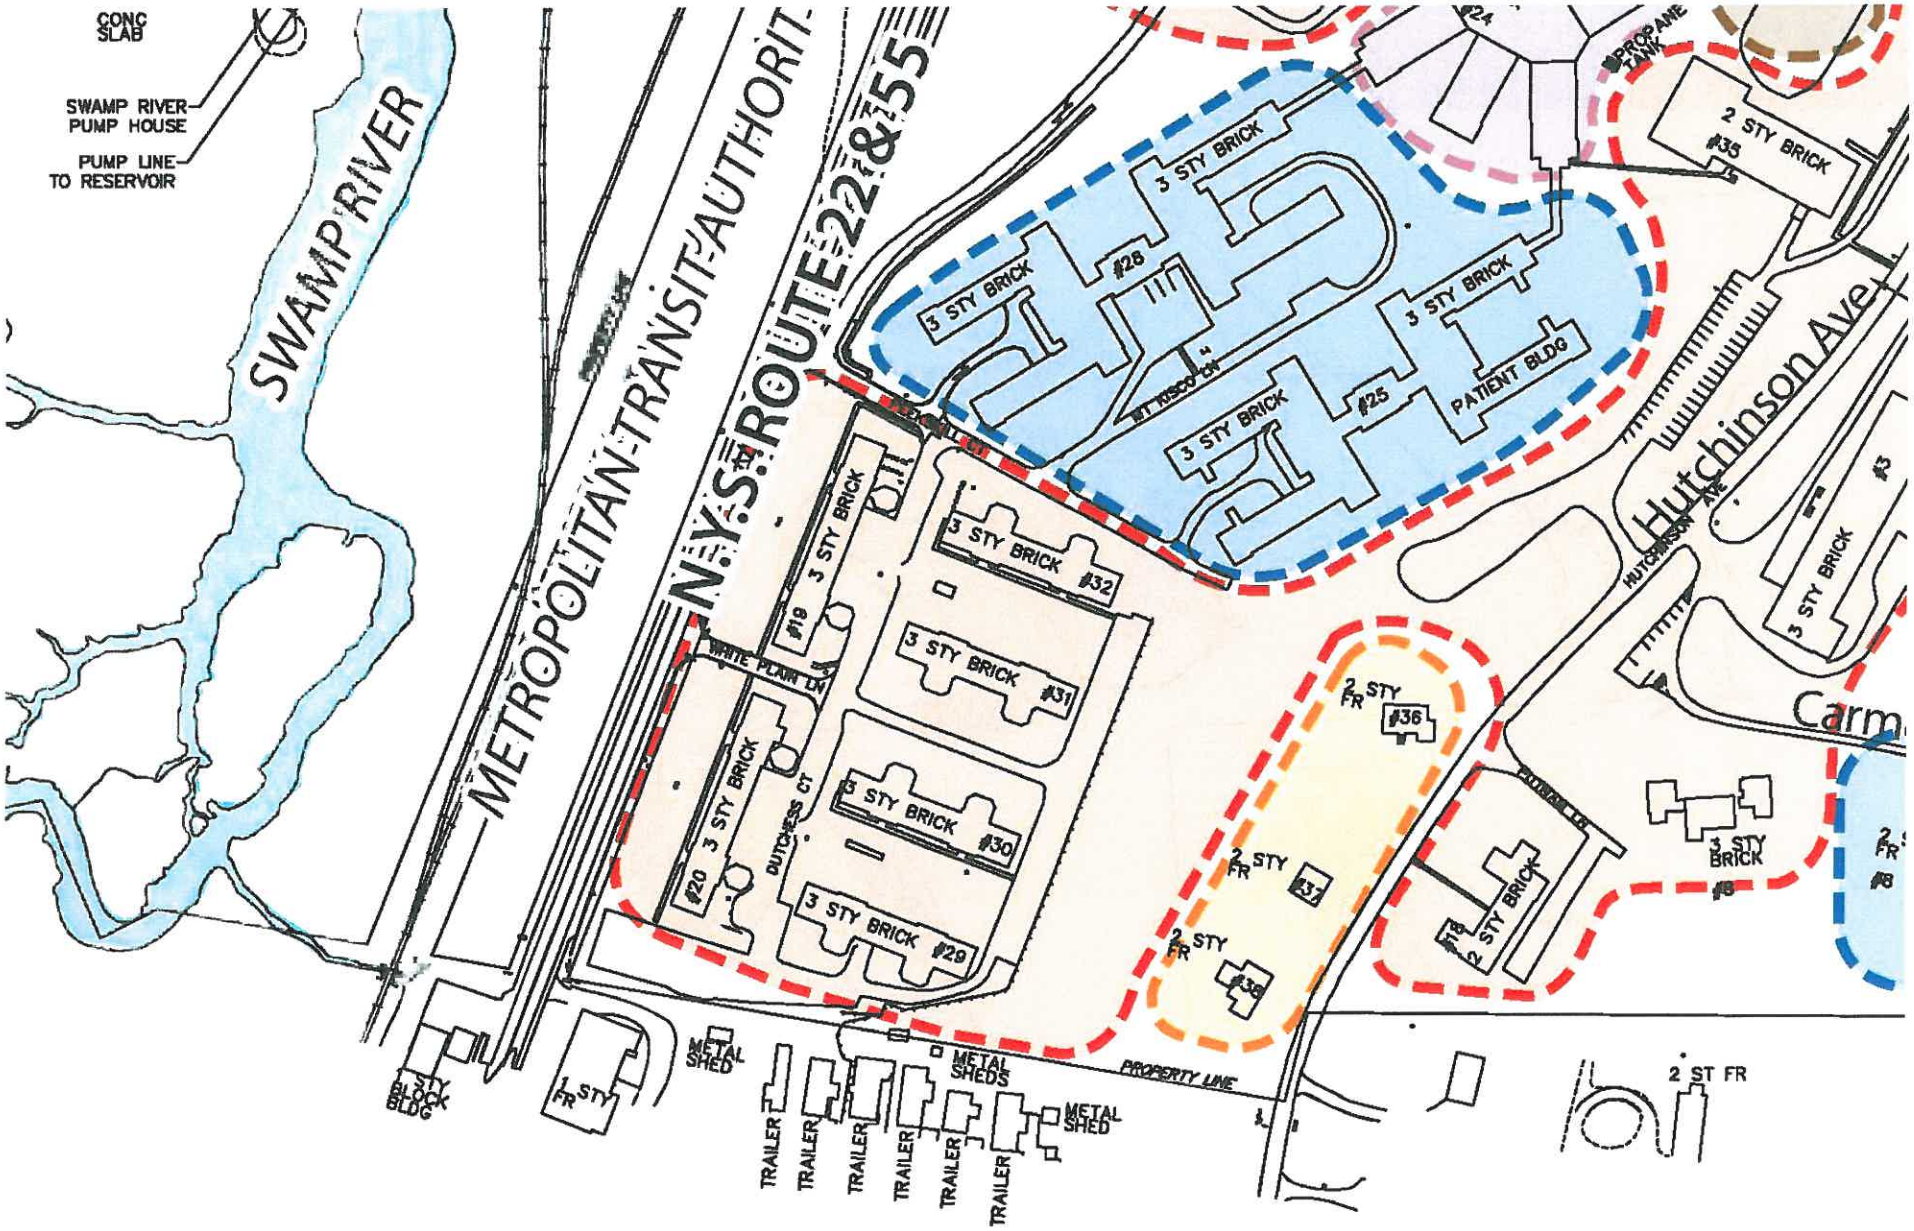

Added Buildings to Phase 1

DOVER GREENS

Proposed Additional Buildings

1. *5 Additional Buildings: #20, #29, #30, #31, and #32.*
2. *Approximately 154,000 additional square feet.*
3. *Anticipated maximum 50% occupancy in Phase 1. Full occupancy in subsequent phases.*

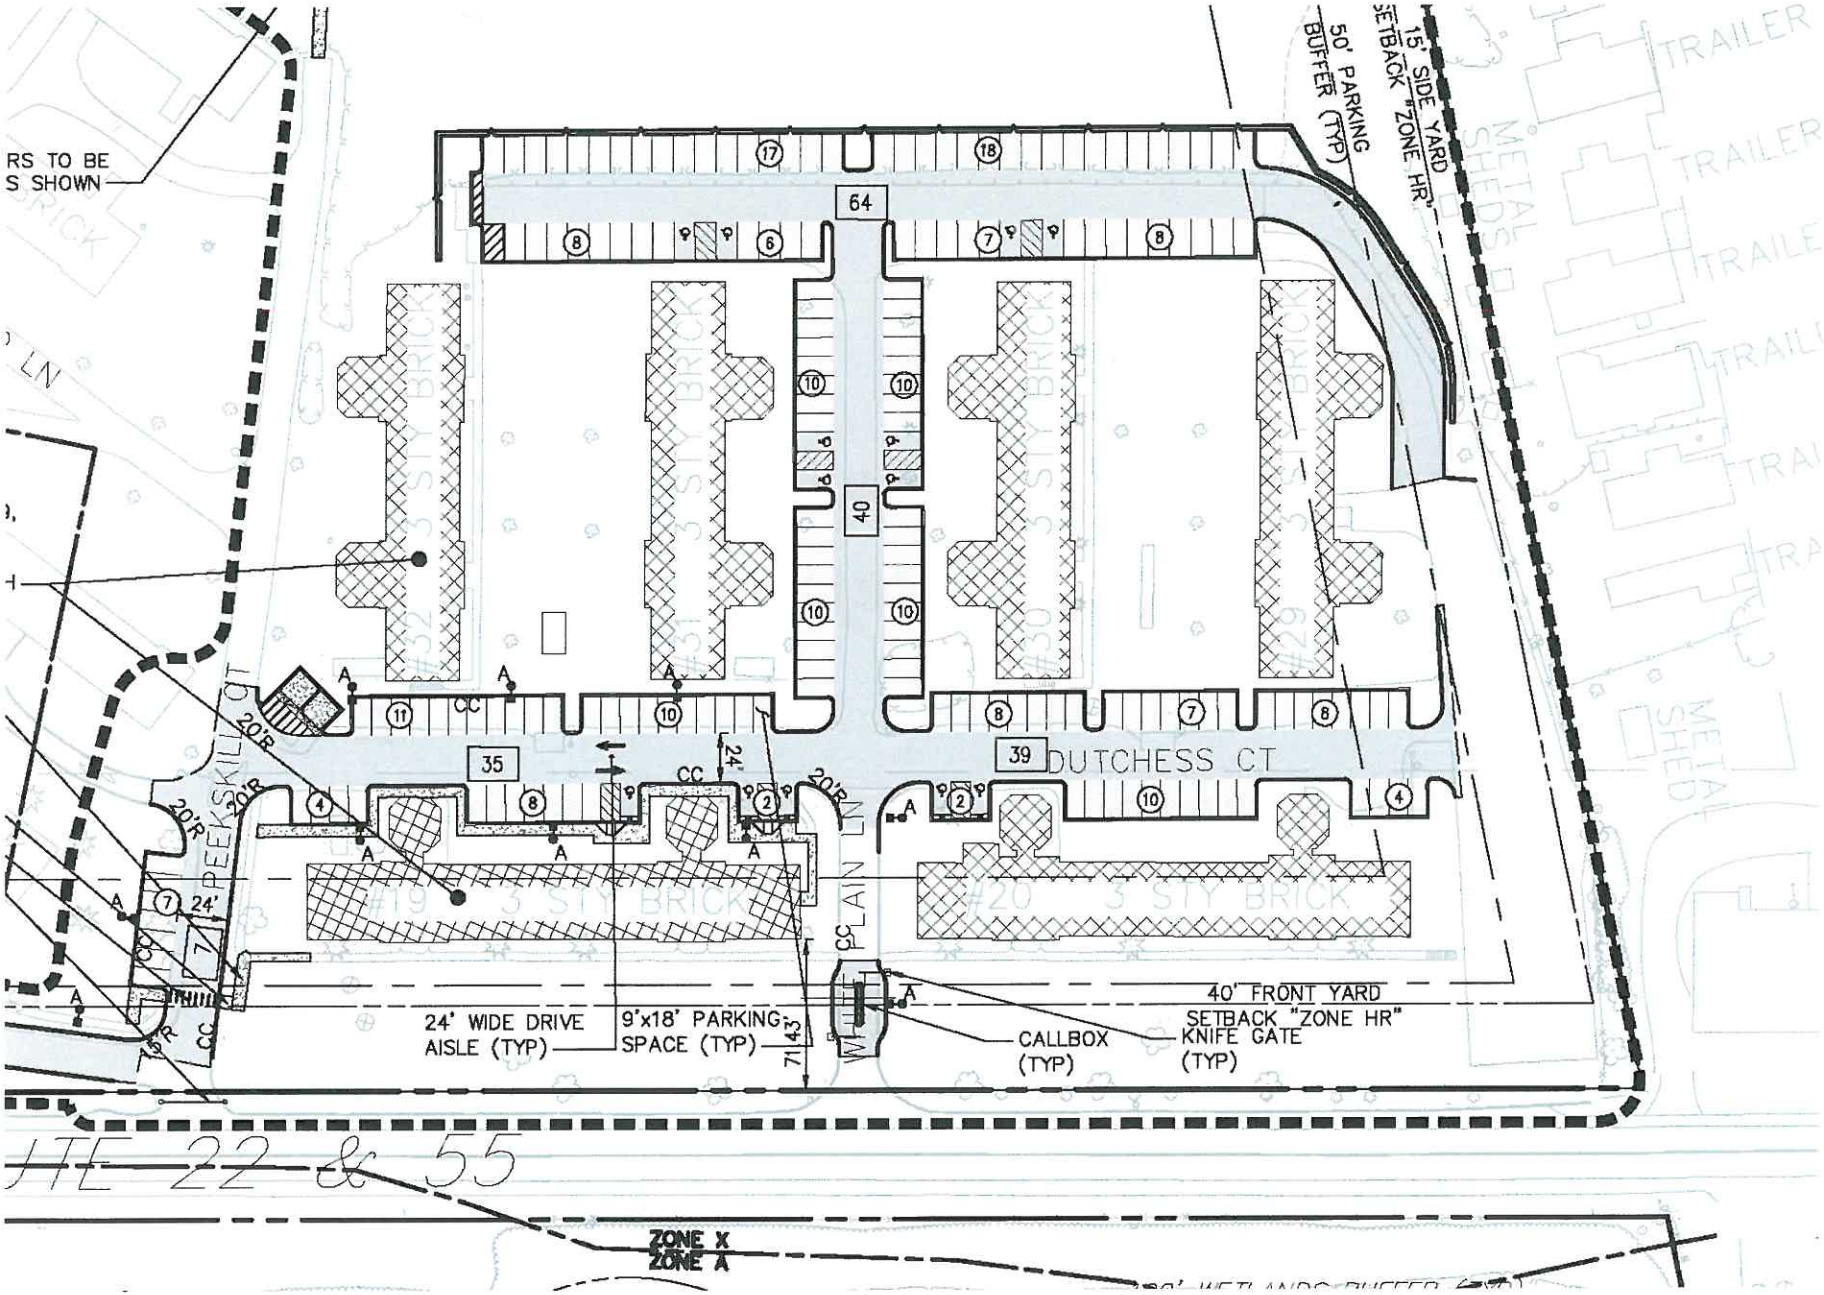

Parking Improvements

DOVERGREENS